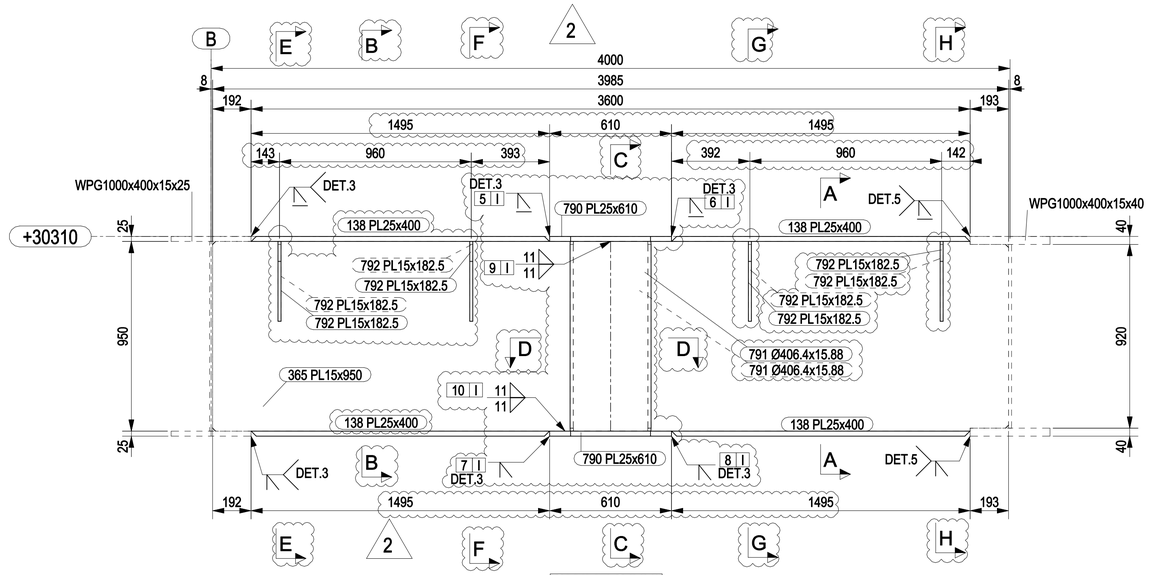
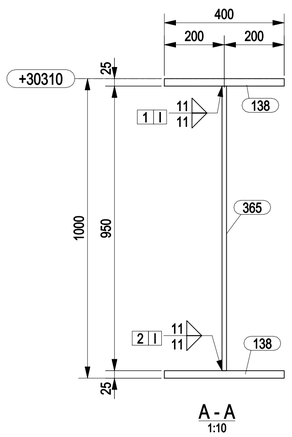
| MARK | POS. | Q.TY | DENOMINATION | LENGTH (mm) | MATERIAL GRADE | STR. CAT. | WEIGHT (Kg) | P. SURF. (m^2) | NOTES |
|---|---|---|---|---|---|---|---|---|---|
| CWUPG032 | 138 | 4 | PL25x400 | 1489 | S420MLO | 2 | 460.9 | 5.10 | |
| CWUPG032 | 365 | 1 | PL15x950 | 3985 | S420MLO | 2 | 445.0 | 7.71 | |
| CWUPG032 | 790 | 2 | PL25x610 | 610 | S420MLO | 2 | 137.4 | 1.51 | |
| CWUPG032 | 791 | 2 | Ø406.4x15.88 | 950 | API5LX52 | 2 | 141.2 | 1.23 | |
| CWUPG032 | 792 | 8 | PL15x182.5 | 400 | S355MLO | 3 | 49.9 | 0.97 | |
| | | | | | | TOTALE | 1234.5 | 16.52 | |


2





CWUPG032



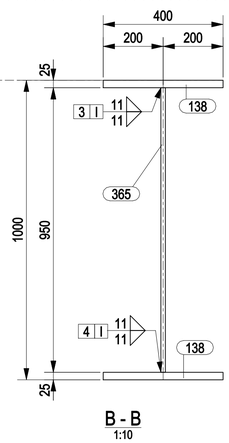

A - A
1:10





B - B
1:10

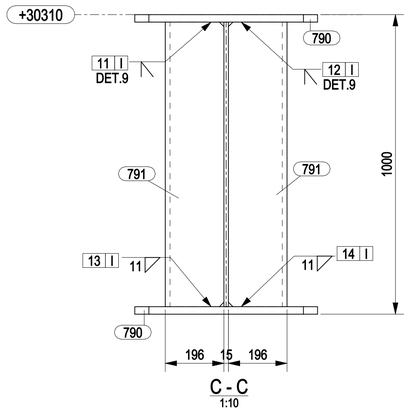



C - C
1:10

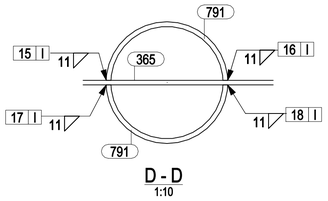



D - D
1:10

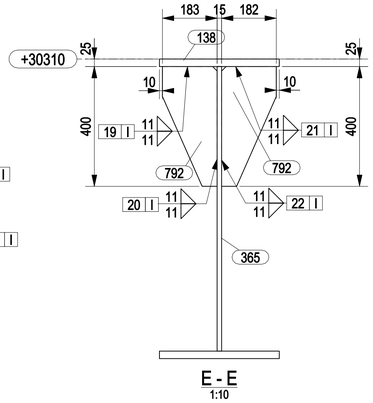



E - E
1:10

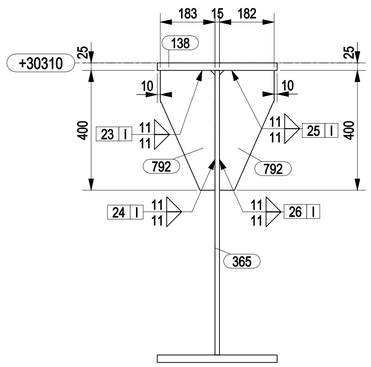


F - F
1:10

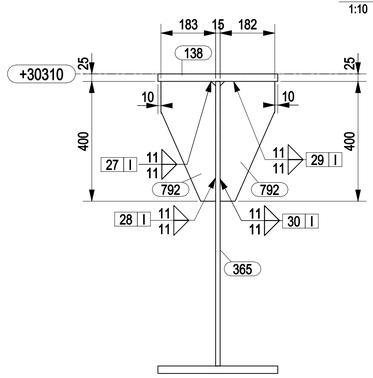



G - G
1:10

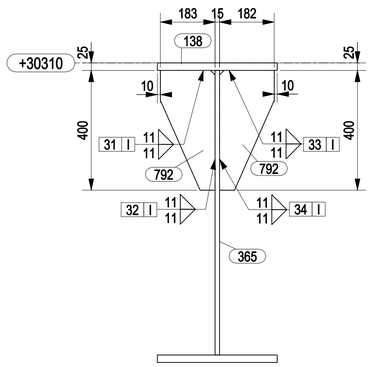



H - H
1:10

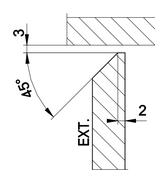
2




DETAIL 9

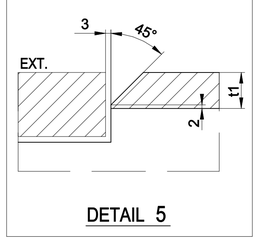


DETAIL 5

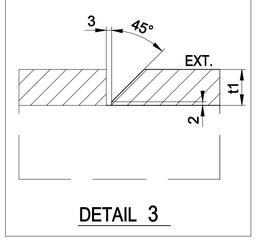



DETAIL 3

## NOTES

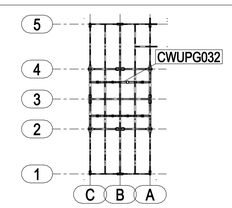1 – ALL DIMENSIONS AND ELEVATIONS ARE IN MILLIMETERS U.N.O.
2 – ALL ELEVATIONS ARE REFERED TO C.D.

## KEY PLAN




PLAN AT EL.+30310 TOS

## HOLDS

## REFERENCE DRAWINGS

| DWG No. | DESCRIPTION |
|---|---|
| 123A90-DDL-ST-DD-90050 | TOPSIDE-PRIMARY STEEL PLAN AT EL.+30310 TOS |

| REV. | DATE | DRN | CHKD | APPD | DESCRIPTION |
|---|---|---|---|---|---|
| 2 | 16/02/2024 | CM-TS | MR | DC | REVISED WHERE INDICATED |
| 1 | 07/12/2023 | CM-TS | MR | DC | REVISED WHERE INDICATED |
| 0 | 01/12/2023 | CM-TS | MR | DC | ISSUED FOR CONSTRUCTION |

CROSSWIND

ROSETTI MARINO

TITLE :
BASE LOAD POWER HUB (BLPH)
TOP SIDES – PRIMARY PLAN AT EL. +30310 TOS
MARK CWUPG032

| | | | |
|---|---|---|---|
| CONTRACT NO./TITLE CW-I-WP4-2023-05/HOLLANDSE KUST NOORD WIND PARK | | | SCALE 1:15 |
| DRAWN CM-TS | CHECKED M.ROSSI | APPROVED D.CASADIO | DATE 16/02/2024 |
| A1 | DRAWING NO. 123A90-FDL-ST-DD-90101 | SHEET 001 | REV. 2 |