



MARK	POS.	Q.TY	DENOMINATION	LENGTH (mm)	MATERIAL GRADE	STR. CAT.	WEIGHT (Kg)	P. SURF. (m^2)	NOTES
CWUPG038	131	2	PL40x500	1469	S420MLO	2	455.6	3.21	
CWUPG038	132	1	PL15x920	3982	S420MLO	2	431.4	7.47	
CWUPG038	784	2	PL40x500	1419	S420MLO	2	439.9	3.10	
CWUPG038	785	2	PL40x650	650	S420MLO	2	258.3	1.84	
CWUPG038	786	2	Ø457.2x19.05	920	API5LX52	2	184.7	1.35	
CWUPG038	787	1	PL15x150	405	S355MLO	3	5.1	0.10	
CWUPG038	788	2	PL15x150	195	S355MLO	3	4.8	0.10	
CWUPG038	789	4	PL15x232.5	400	S355MLO	3	30.9	0.59	
						TOTALE	1810.5	17.76	


2

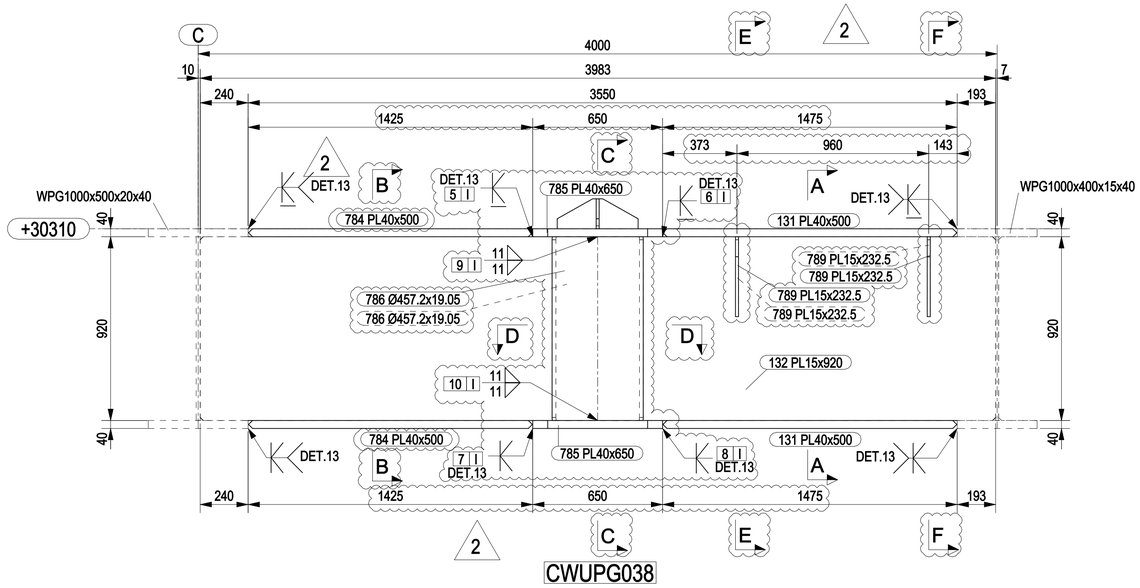


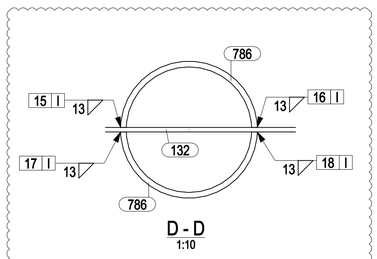


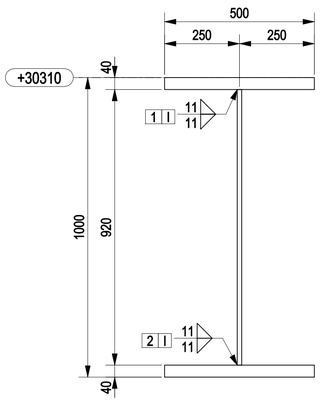


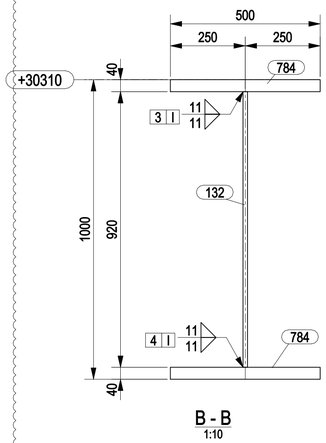


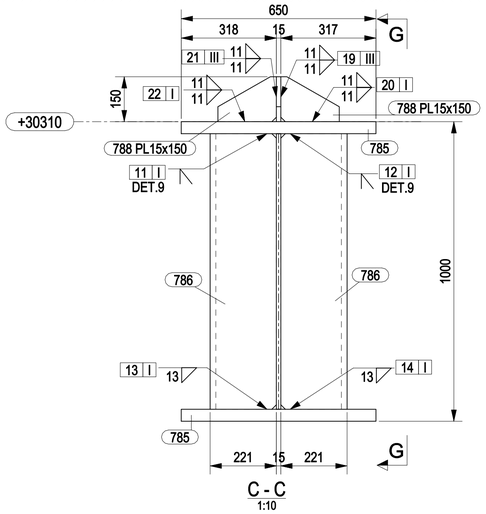

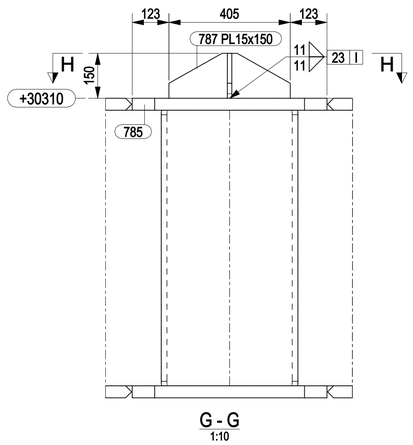


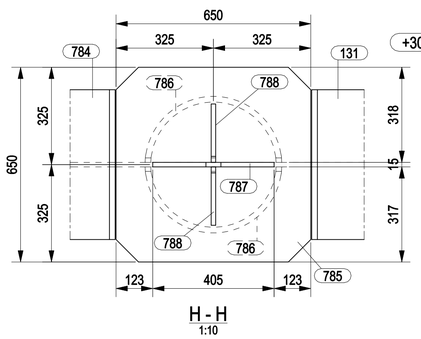


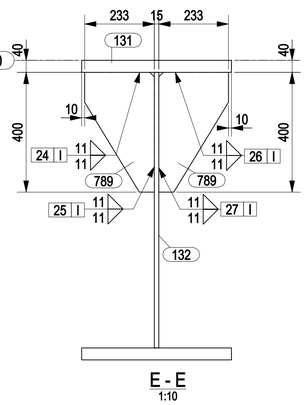

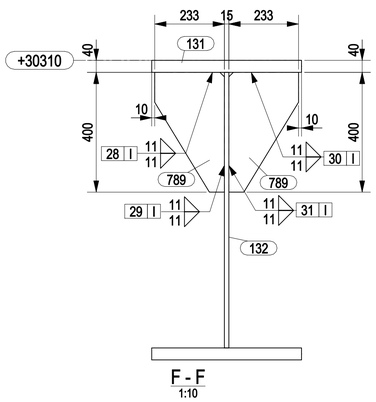

2

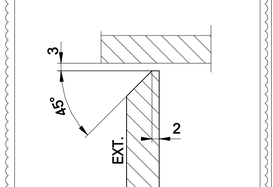


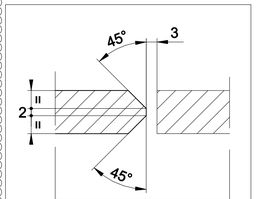

NOTES

1 – ALL DIMENSIONS AND ELEVATIONS ARE IN MILLIMETERS U.N.O.
2 – ALL ELEVATIONS ARE REFERED TO C.D.

KEY PLAN

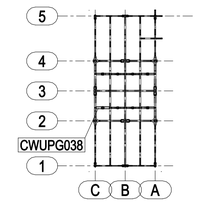

PLAN AT EL.+30310 TOS

HOLDS

REFERENCE DRAWINGS

DWG No.	DESCRIPTION
123A90-DDL-ST-DD-90050	TOPSIDE-PRIMARY STEEL PLAN AT EL.+30310 TOS

REV.	DATE	DRN	CHKD	APPD	DESCRIPTION
2	16/02/2024	CM-TS	MR	DC	REVISED WHERE INDICATED
1	07/12/2023	CM-TS	MR	DC	REVISED WHERE INDICATED
0	01/12/2023	CM-TS	MR	DC	ISSUED FOR CONSTRUCTION

CROSSWIND

ROSETTI MARINO

TITLE :
BASE LOAD POWER HUB (BLPH)
TOP SIDES – PRIMARY PLAN AT EL. +30310 TOS
MARK CWUPG038

CONTRACT NO./TITLE CW-I-WP4-2023-05/HOLLANDSE KUST NOORD WIND PARK			SCALE 1:15
DRAWN CM-TS	CHECKED M.ROSSI	APPROVED D.CASADIO	DATE 16/02/2024

A1	DRAWING NO. 123A90-FDL-ST-DD-90105	SHEET 001	REV. 2