

MARK	POS.	Q.TY	DENOMINATION	LENGTH (mm)	MATERIAL GRADE	STR. CAT.	WEIGHT (Kg)	P. SURF. (m^2)	NOTES
CWUPG041	131	2	PL40x500	1469	S420MLO	2	455.6	3.21	
CWUPG041	132	1	PL15x920	3982	S420MLO	2	431.4	7.47	
CWUPG041	784	2	PL40x500	1419	S420MLO	2	439.9	3.10	
CWUPG041	785	2	PL40x650	650	S420MLO	2	258.3	1.84	
CWUPG041	786	2	Ø457.2x19.05	920	API5LX52	2	184.7	1.35	
CWUPG041	787	1	PL15x150	405	S355MLO	3	5.1	0.10	
CWUPG041	788	2	PL15x150	195	S355MLO	3	4.8	0.10	
CWUPG041	789	4	PL15x232.5	400	S355MLO	3	30.9	0.59	
						TOTALE	1810.5	17.76	


2

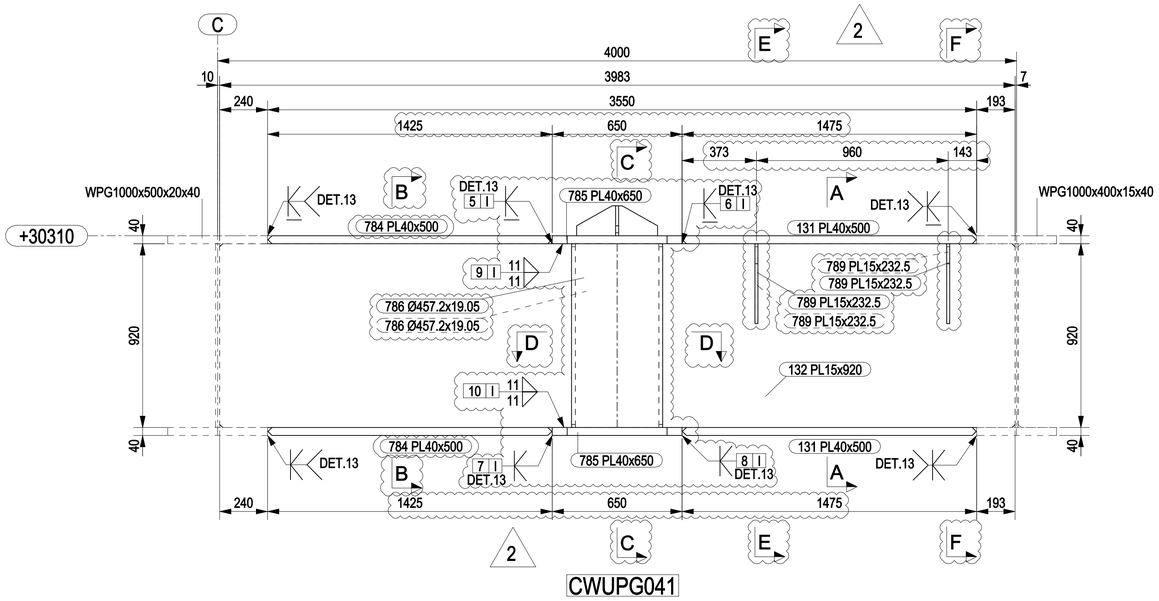

CWUPG041

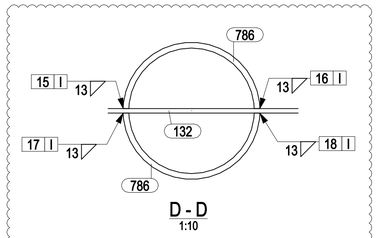


D - D
1:10

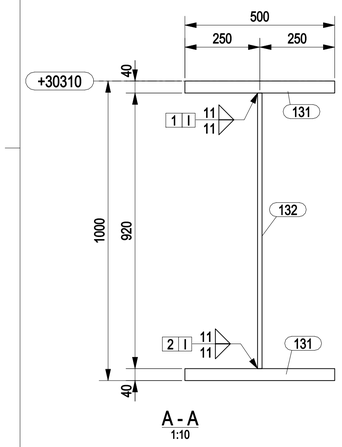


A - A
1:10


B - B
1:10

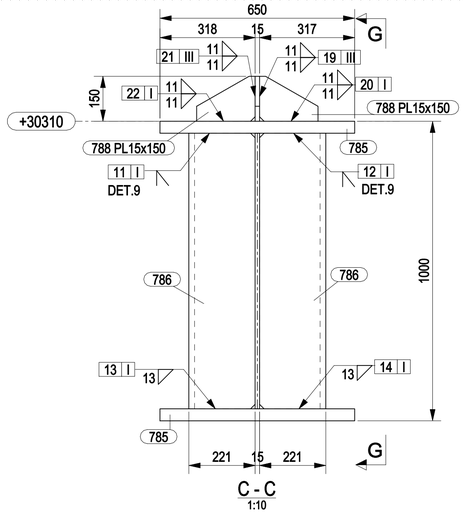


C - C
1:10

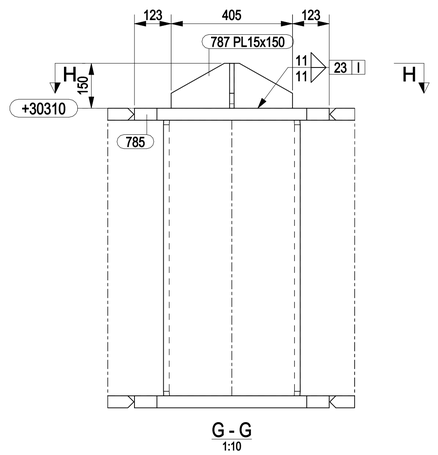


G - G
1:10

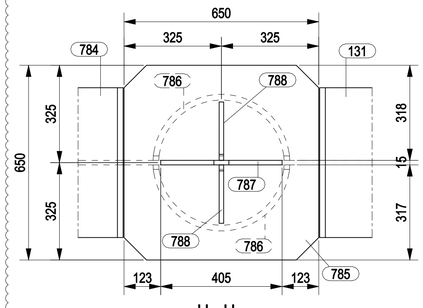

H - H
1:10

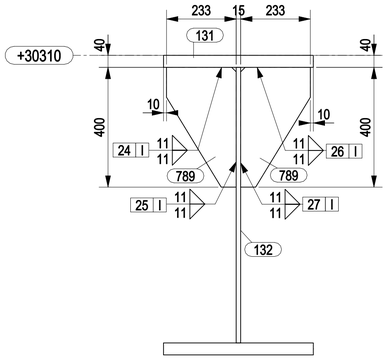


E - E
1:10

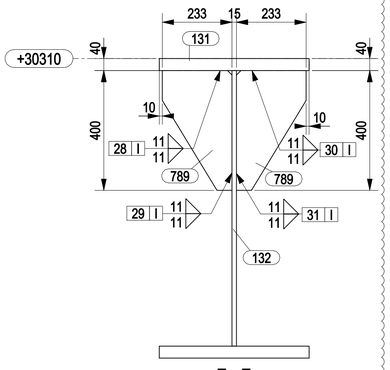


F - F
1:10

2

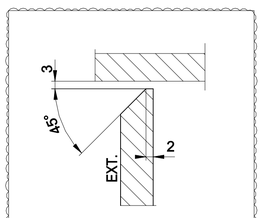

DETAIL 9

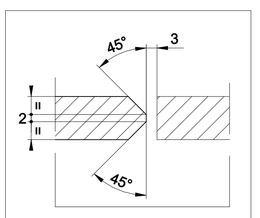


DETAIL 13

NOTES

1 – ALL DIMENSIONS AND ELEVATIONS ARE IN MILLIMETERS U.N.O.
2 – ALL ELEVATIONS ARE REFERED TO C.D.

KEY PLAN

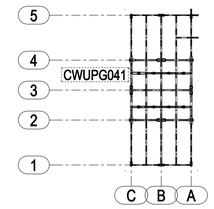

PLAN AT EL.+30310 TOS

HOLDS

REFERENCE DRAWINGS

DWG No.	DESCRIPTION
123A90-DDL-ST-DD-90050	TOPSIDE-PRIMARY STEEL PLAN AT EL.+30310 TOS

REV.	DATE	DRN	CHKD	APPD	DESCRIPTION
2	16/02/2024	CM–TS	MR	DC	REVISED WHERE INDICATED
1	07/12/2023	CM–TS	MR	DC	REVISED WHERE INDICATED
0	01/12/2023	CM–TS	MR	DC	ISSUED FOR CONSTRUCTION

CROSSWIND

ROSETTI MARINO

TITLE :
BASE LOAD POWER HUB (BLPH)
TOP SIDES – PRIMARY PLAN AT EL. +30310 TOS
MARK CWUPG041

CONTRACT NO./TITLE CW–I–WP4–2023–05/HOLLANDSE KUST NOORD WIND PARK				SCALE 1:15
DRAWN CM–TS	CHECKED M.ROSSI	APPROVED D.CASADIO		DATE 16/02/2024
A1	DRAWING NO. 123A90–FDL–ST–DD–90108		SHEET 001	REV. 2