


MARK	POS.	Q.TY	DENOMINATION	LENGTH (mm)	MATERIAL GRADE	STR. CAT.	WEIGHT (Kg)	P. SURF. (m^2)	NOTES
CWLSB044	179	2	PL10x135.2	297	S355MLO	3	6.3	0.18	
CWLSB044	219	1	HEA340	1272	S355J2	3	122.2	2.28	
CWLSB044	225	1	PL15x300	912	S355MLO	3	32.2	0.58	
CWLSB044	226	1	PL15x642	642	S355MLO	3	24.1	0.44	
CWLSB045	179	2	PL10x135.2	297	S355MLO	3	6.3	0.18	
CWLSB045	225	1	PL15x300	912	S355MLO	3	32.2	0.58	
CWLSB045	226	1	PL15x642	642	S355MLO	3	24.1	0.44	
CWLSB045	265	1	HEA340	2072	S355J2	3	202.1	3.72	
CWLSB046	179	2	PL10x135.2	297	S355MLO	3	6.3	0.18	
CWLSB046	225	1	PL15x300	912	S355MLO	3	32.2	0.58	
CWLSB046	226	1	PL15x642	642	S355MLO	3	24.1	0.44	
CWLSB046	266	1	HEA340	1412	S355J2	3	136.2	2.53	
CWLSB047	179	2	PL10x135.2	297	S355MLO	3	6.3	0.18	
CWLSB047	225	1	PL15x300	912	S355MLO	3	32.2	0.58	
CWLSB047	226	1	PL15x642	642	S355MLO	3	24.1	0.44	
CWLSB047	266	1	HEA340	1412	S355J2	3	136.2	2.53	
CWLSB048	179	2	PL10x135.2	297	S355MLO	3	6.3	0.18	
CWLSB048	225	1	PL15x300	912	S355MLO	3	32.2	0.58	
CWLSB048	226	1	PL15x642	642	S355MLO	3	24.1	0.44	
CWLSB048	267	1	HEA340	1412	S355J2	3	136.2	2.53	
						TOTALE	1045.3	19.61	

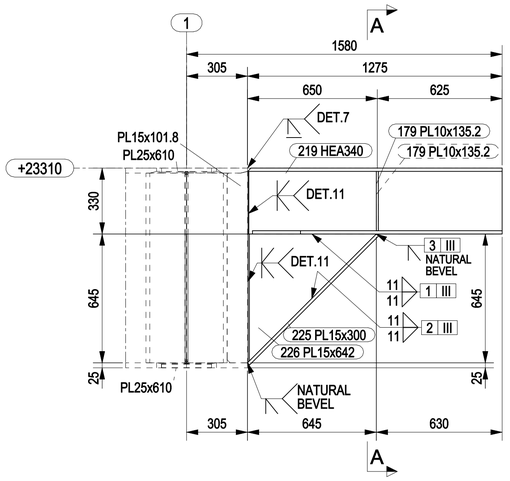


CWLSB044

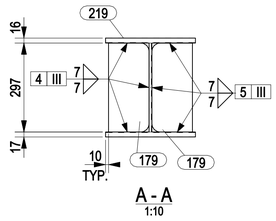


A - A
1:10

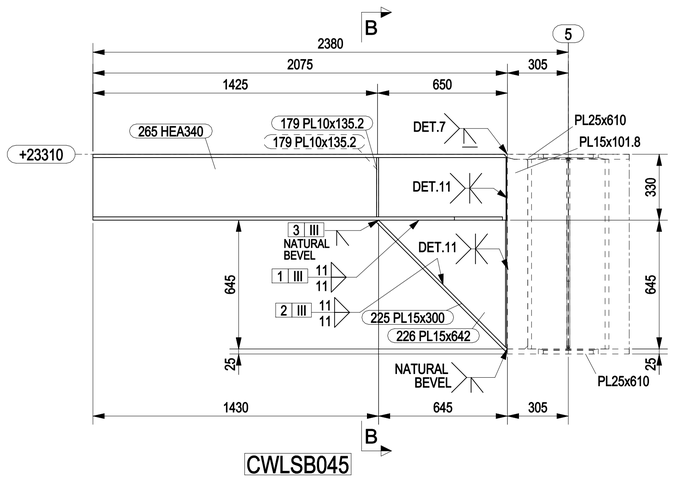


CWLSB045

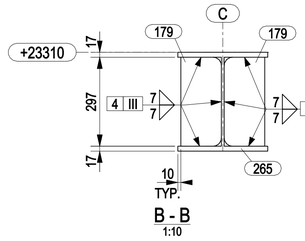


B - B
1:10

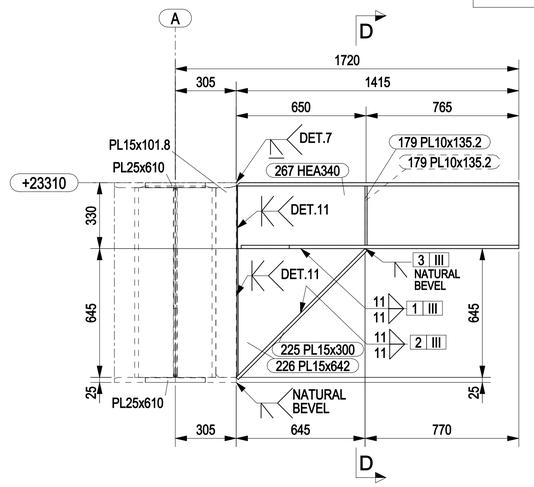


CWLSB048

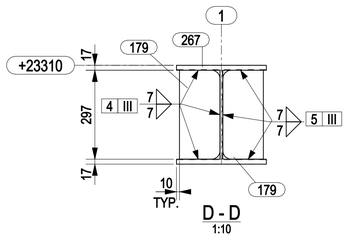


D - D
1:10

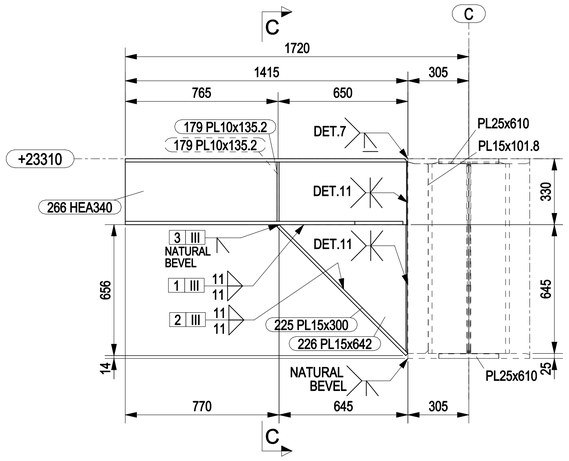


CWLSB046 CWLSB047

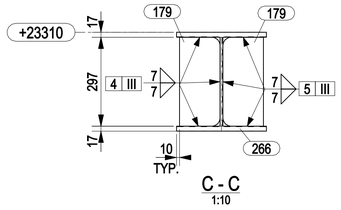

C - C
1:10

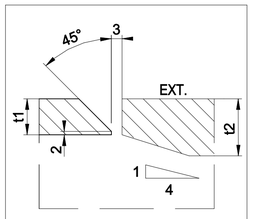

DETAIL 7

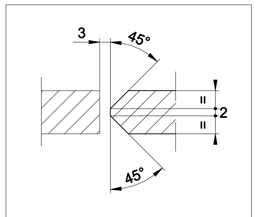


DETAIL 11

NOTES

1 – ALL DIMENSIONS AND ELEVATIONS ARE IN MILLIMETERS U.N.O.
2 – ALL ELEVATIONS ARE REFERED TO C.D.

KEY PLAN

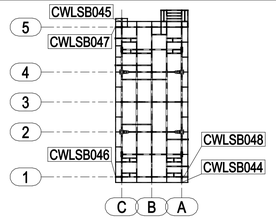

PLAN AT EL.+23310 TOS

HOLDS

REFERENCE DRAWINGS

DWG No.	DESCRIPTION
123A90-DDL-ST-DD-90057	TOPSIDE-SECONDARY STEEL PLAN AT EL.+23310 TOS

REV.	DATE	DRN	CHKD	APPD	DESCRIPTION
0	11/12/2023	CM-TS	MR	DC	ISSUED FOR CONSTRUCTION

CROSSWIND

ROSETTI MARINO

TITLE :
BASE LOAD POWER HUB (BLPH)
TOP SIDES – SECONDARY PLAN AT EL. +23310 TOS
MARK CWLSB044 TO CWLSB048

CONTRACT NO./TITLE CW-I-WP4-2023-05/HOLLANDSE KUST NOORD WIND PARK			SCALE 1:15
DRAWN CM-TS	CHECKED M.ROSSI	APPROVED D.CASADIO	DATE 11/12/2023
A1	DRAWING NO. 123A90-FDL-ST-DD-90113	SHEET 001	REV. 0