



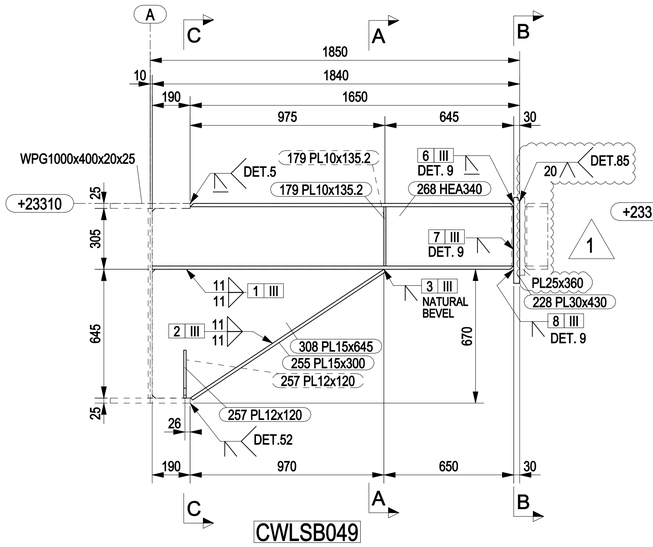


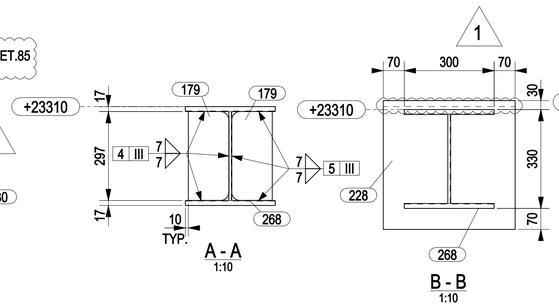


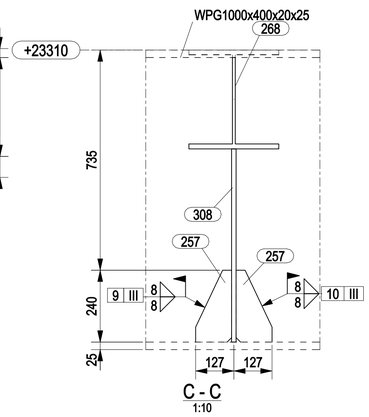



MARK	POS.	Q.TY	DENOMINATION	LENGTH (mm)	MATERIAL GRADE	STR. CAT.	WEIGHT (Kg)	P. SURF. (m^2)	NOTES
CWLSB049	179	2	PL10x135.2	297	S355MLO	3	6.3	0.18	
CWLSB049	228	1	PL30x430	440	S355MLO	3	44.6	0.43	
CWLSB049	255	1	PL15x300	1162	S355MLO	3	41.0	0.74	
CWLSB049	257	2	PL12x120	240	S355MLO	3	3.8	0.10	
CWLSB049	268	1	HEA340	1807	S355J2	3	172.0	3.24	
CWLSB049	308	1	PL15x645	1160	S355MLO	3	51.2	0.92	
CWLSB050	179	2	PL10x135.2	297	S355MLO	3	6.3	0.18	
CWLSB050	228	1	PL30x430	440	S355MLO	3	44.6	0.43	
CWLSB050	255	1	PL15x300	1162	S355MLO	3	41.0	0.74	
CWLSB050	256	1	PL15x645	1110	S355MLO	3	47.4	0.85	
CWLSB050	257	2	PL12x120	240	S355MLO	3	3.8	0.10	
CWLSB050	269	1	HEA340	1807	S355J2	3	174.0	3.24	
CWLSB051	179	2	PL10x135.2	297	S355MLO	3	6.3	0.18	
CWLSB051	228	1	PL30x430	440	S355MLO	3	44.6	0.43	
CWLSB051	255	1	PL15x300	1162	S355MLO	3	41.0	0.74	
CWLSB051	257	2	PL12x120	240	S355MLO	3	3.8	0.10	
CWLSB051	270	1	HEA340	1807	S355J2	3	172.0	3.24	
CWLSB051	308	1	PL15x645	1160	S355MLO	3	51.2	0.92	
						TOTALE	954.8	16.75	

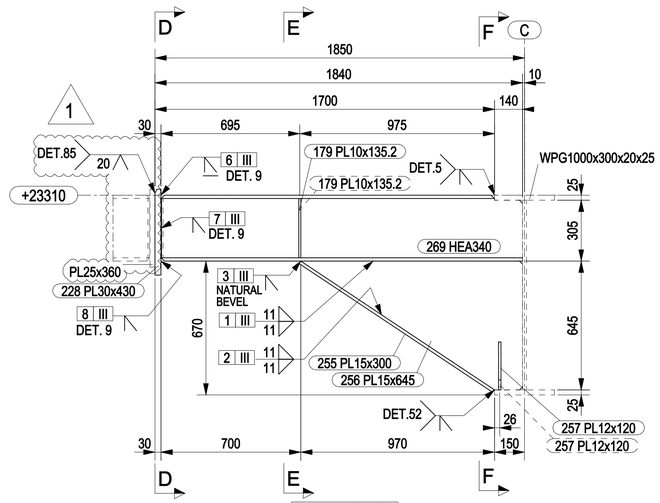


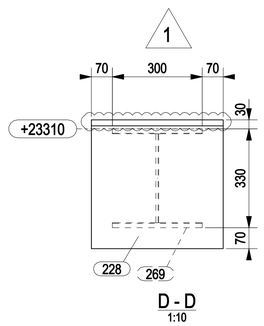


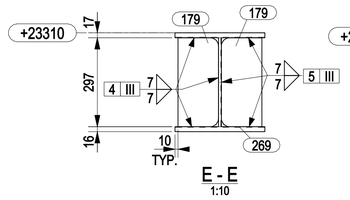


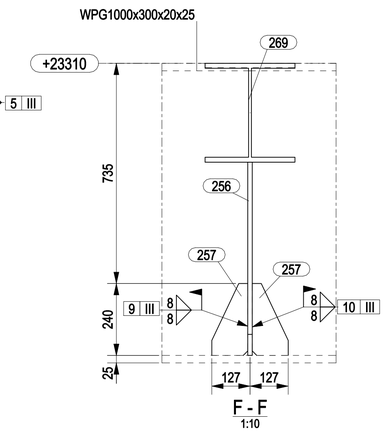


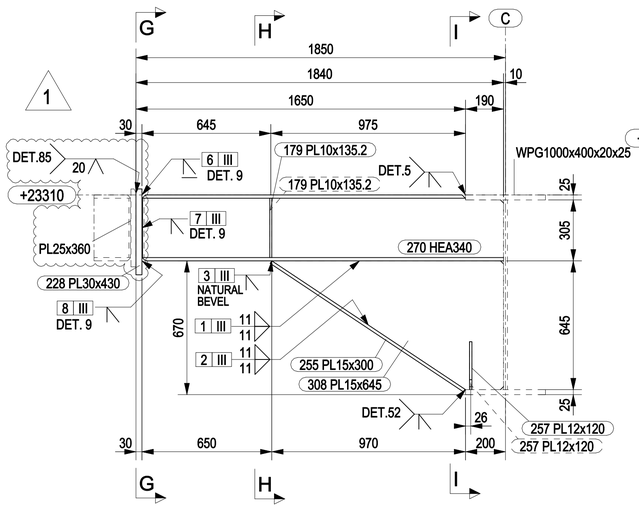


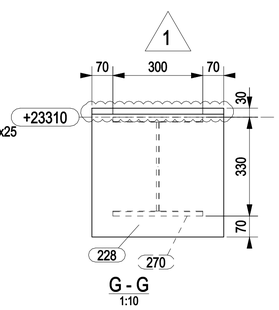


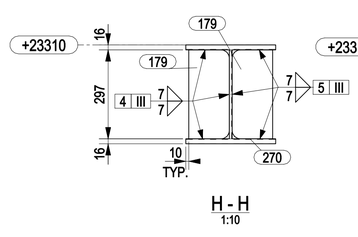


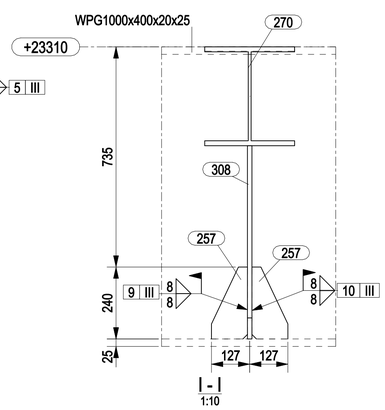

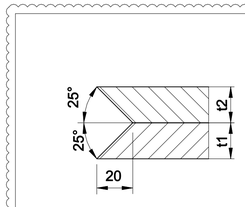

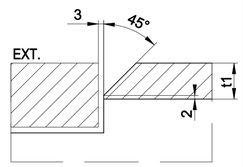

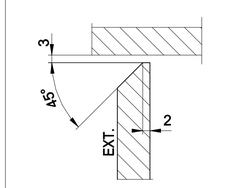


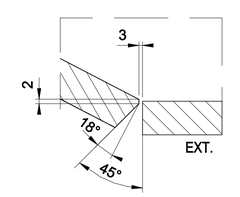

NOTES

1 – ALL DIMENSIONS AND ELEVATIONS ARE IN MILLIMETERS U.N.O.
2 – ALL ELEVATIONS ARE REFERED TO C.D.

KEY PLAN

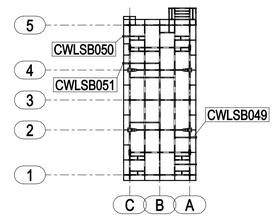

PLAN AT EL.+23310 TOS

HOLDS

REFERENCE DRAWINGS

DWG No.	DESCRIPTION
123A90-DDL-ST-DD-90057	TOPSIDE-SECONDARY STEEL PLAN AT EL.+23310 TOS

REV.	DATE	DRN	CHKD	APPD	DESCRIPTION
1	18/03/2024	CM-TS	MR	DC	REVISED WHERE INDICATED
0	11/12/2023	CM-TS	MR	DC	ISSUED FOR CONSTRUCTION

CROSSWIND

ROSETTI MARINO

TITLE :
BASE LOAD POWER HUB (BLPH)
TOP SIDES – SECONDARY PLAN AT EL. +23310 TOS
MARK CWLSB049 TO CWLSB051

CONTRACT NO./TITLE CW-I-WP4-2023-05/HOLLANDSE KUST NOORD WIND PARK			SCALE 1:15
DRAWN CM-TS	CHECKED M.ROSSI	APPROVED D.CASADIO	DATE 18/03/2024

A1	DRAWING NO. 123A90-FDL-ST-DD-90114	SHEET 001	REV. 1