


MARK	POS.	Q.TY	DENOMINATION	LENGTH (mm)	MATERIAL GRADE	STR. CAT.	WEIGHT (Kg)	P. SURF. (m^2)	NOTES
CWLSB052	217	1	IPE330	2375	S355J2	3	112.2	2.98	
CWLSB052	254	2	PL10x66.3	307	S355MLO	3	3.2	0.10	
CWLSB053	218	1	IPE330	2372	S355J2	3	113.9	2.98	
CWLSB053	222	1	PL15x160	724	S355MLO	3	13.6	0.26	
CWLSB053	223	2	PL8x66.2	307	S355MLO	3	2.5	0.09	
CWLSB053	224	1	PL10x442.5	650	S355MLO	3	14.3	0.38	
CWLSB053	254	1	PL10x66.3	307	S355MLO	3	1.6	0.05	
CWLSB054	219	1	HEA340	1272	S355J2	3	122.2	2.28	
CWLSB054	225	1	PL15x300	912	S355MLO	3	32.2	0.58	
CWLSB054	226	1	PL15x642	642	S355MLO	3	24.1	0.44	
CWLSB054	227	2	PL10x135.2	297	S355MLO	3	6.3	0.18	
CWLSB055	243	1	IPE330	1491	S355J2	3	66.3	1.87	
CWLSB056	221	1	PL10x322	644	S355MLO	3	8.1	0.22	
CWLSB056	222	1	PL15x160	724	S355MLO	3	13.6	0.26	
CWLSB056	223	2	PL8x66.2	307	S355MLO	3	2.5	0.09	
CWLSB056	250	1	IPE330	1292	S355J2	3	59.8	1.62	
CWLSB101	243	1	IPE330	1491	S355J2	3	66.3	1.87	
						TOTALE	662.6	16.25	

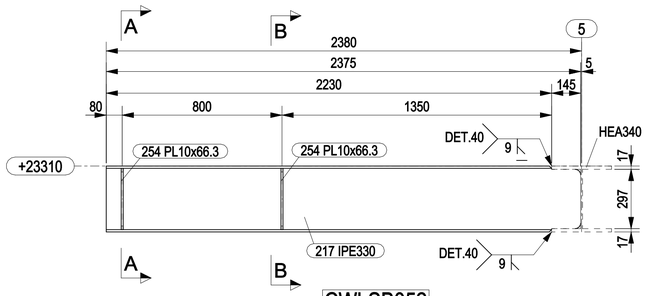


CWLSB052

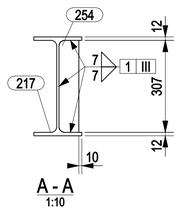


A - A
1:10

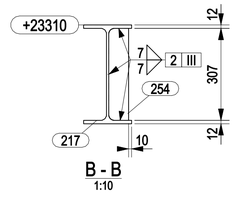


B - B
1:10

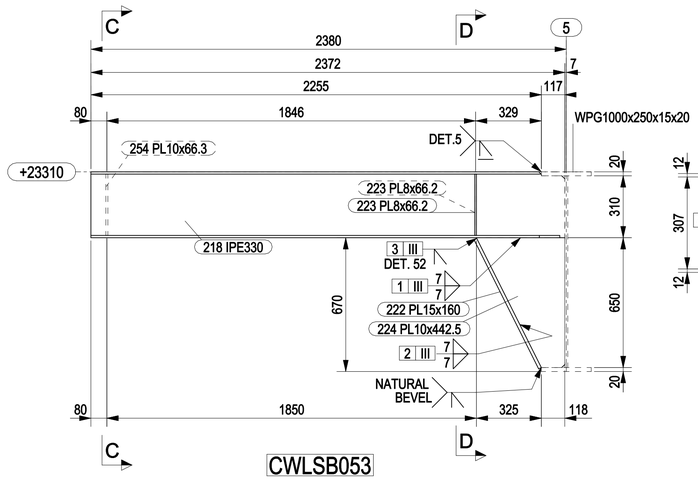


CWLSB053

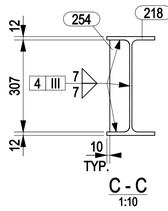

C - C
1:10

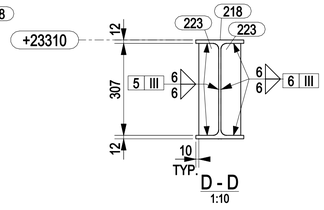


D - D
1:10

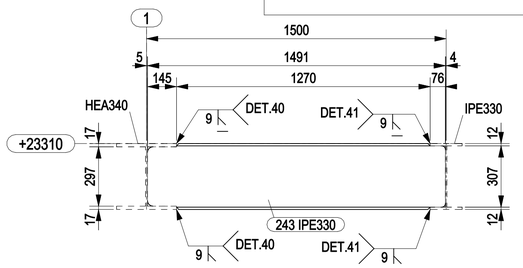


CWLSB055 CWLSB101


CWLSB054

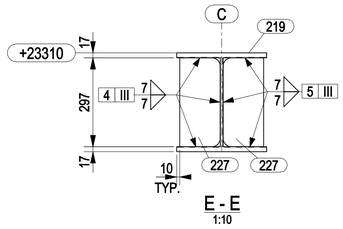


E - E
1:10

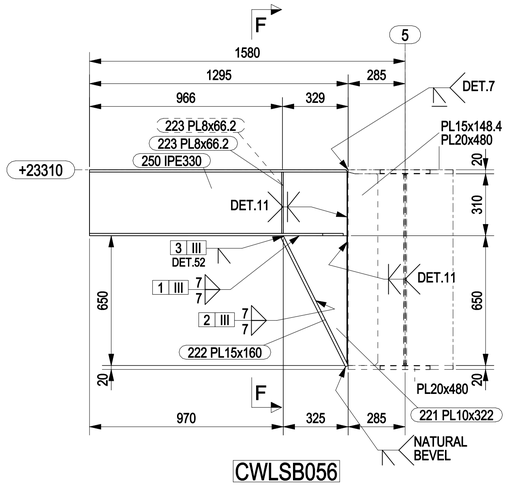


CWLSB056

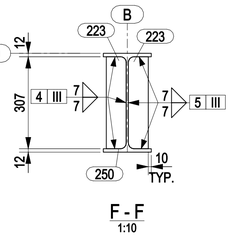


F - F
1:10

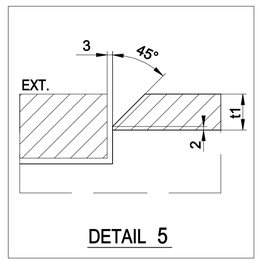


DETAIL 5

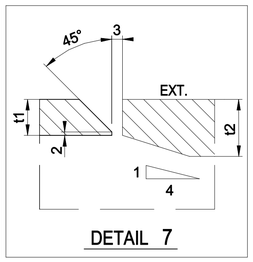


DETAIL 7

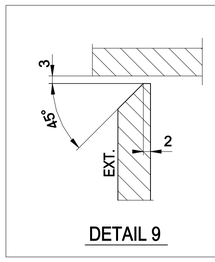


DETAIL 9

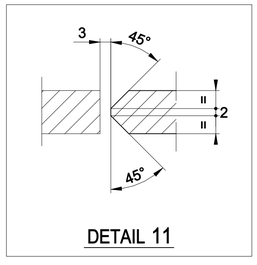


DETAIL 11

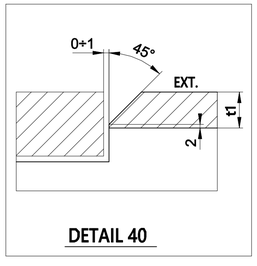

DETAIL 40

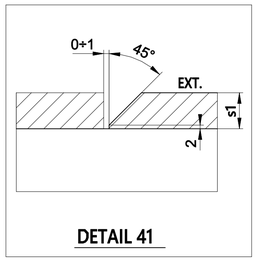

DETAIL 41

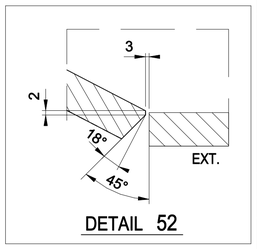


DETAIL 52

NOTES

1 – ALL DIMENSIONS AND ELEVATIONS ARE IN MILLIMETERS U.N.O.
2 – ALL ELEVATIONS ARE REFERED TO C.D.

KEY PLAN

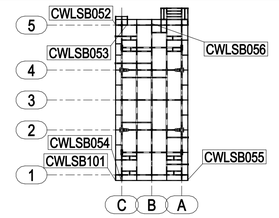

PLAN AT EL.+23310 TOS

HOLDS

REFERENCE DRAWINGS

DWG No.	DESCRIPTION
123A90-DDL-ST-DD-90057	TOPSIDE-SECONDARY STEEL PLAN AT EL.+23310 TOS

REV.	DATE	DRN	CHKD	APPD	DESCRIPTION
0	11/12/2023	CM-TS	MR	DC	ISSUED FOR CONSTRUCTION

CROSSWIND

ROSETTI MARINO

TITLE :
BASE LOAD POWER HUB (BLPH)
TOP SIDES – SECONDARY PLAN AT EL. +23310 TOS
MARK CWLSB052 TO CWLSB056 – CWLSB101

CONTRACT NO./TITLE CW-I-WP4-2023-05/HOLLANDSE KUST NOORD WIND PARK				SCALE 1:15
DRAWN CM-TS	CHECKED M.ROSSI	APPROVED D.CASADIO		DATE 11/12/2023
A1	DRAWING NO. 123A90-FDL-ST-DD-90115		SHEET 001	REV. 0