


MARK	POS.	Q.TY	DENOMINATION	LENGTH (mm)	MATERIAL GRADE	STR. CAT.	WEIGHT (Kg)	P. SURF. (m^2)	NOTES
CWLSB066	223	2	PL8x66.2	307	S355MLO	3	2.5	0.09	
CWLSB066	259	1	PL15x160	719	S355MLO	3	13.5	0.26	
CWLSB066	262	1	IPE330	1710	S355J2	3	80.1	2.14	
CWLSB066	263	1	PL10x512.5	645	S355MLO	3	17.8	0.47	
CWLSB068	223	2	PL8x66.2	307	S355MLO	3	2.5	0.09	
CWLSB068	259	1	PL15x160	719	S355MLO	3	13.5	0.26	
CWLSB068	556	1	IPE330	1710	S355J2	3	80.9	2.14	
CWLSB068	263	1	PL10x512.5	645	S355MLO	3	17.8	0.47	
CWLSB070	223	2	PL8x66.2	307	S355MLO	3	2.5	0.09	
CWLSB070	259	1	PL15x160	719	S355MLO	3	13.5	0.26	
CWLSB070	556	1	IPE330	1710	S355J2	3	80.9	2.14	
CWLSB070	263	1	PL10x512.5	645	S355MLO	3	17.8	0.47	
CWLSB071	223	2	PL8x66.2	307	S355MLO	3	2.5	0.09	
CWLSB071	259	1	PL15x160	719	S355MLO	3	13.5	0.26	
CWLSB071	262	1	IPE330	1710	S355J2	3	80.1	2.14	
CWLSB071	263	1	PL10x512.5	645	S355MLO	3	17.8	0.47	
CWLSB079	236	1	IPE330	3191	S355J2	3	150.0	4.00	
						TOTALE	607.3	15.87	

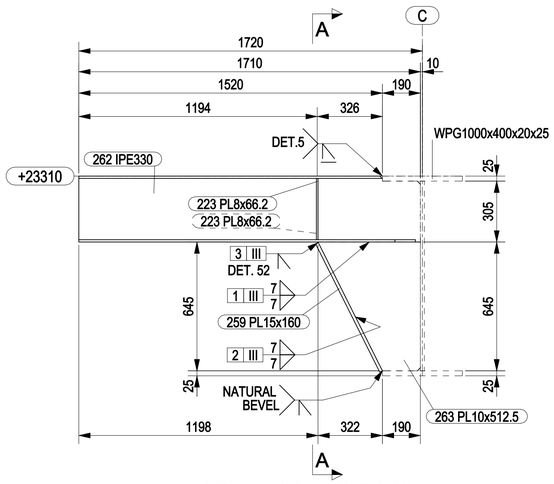


CWLSB066 CWLSB071

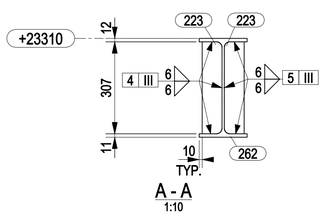


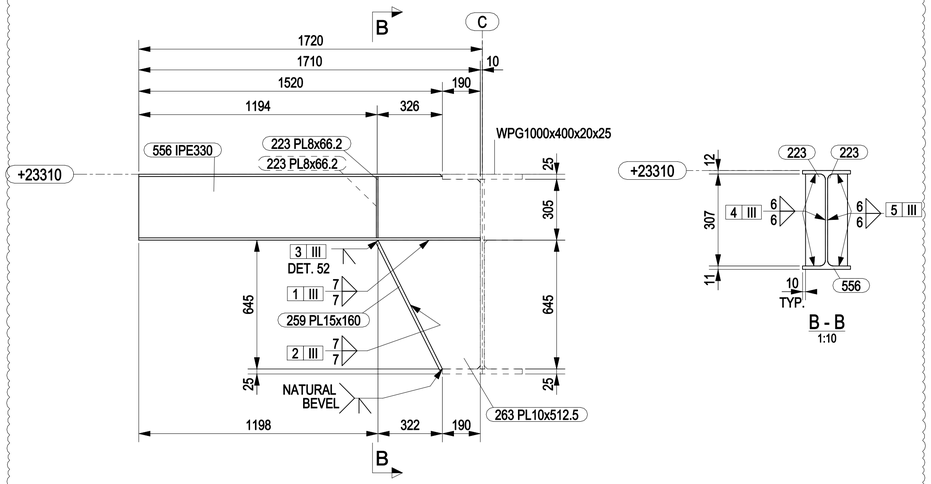


CWLSB068 CWLSB070

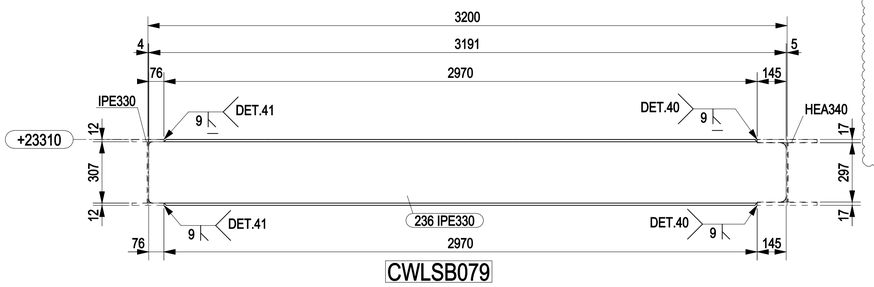


CWLSB079

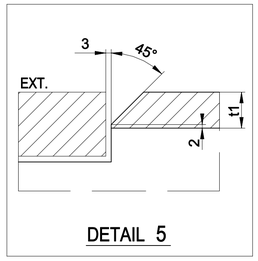


DETAIL 5

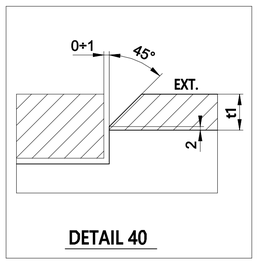

DETAIL 40

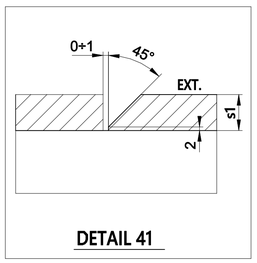

DETAIL 41

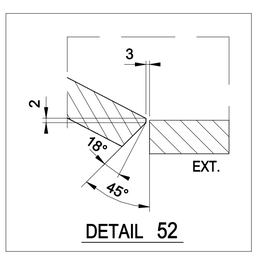


DETAIL 52

NOTES

1 – ALL DIMENSIONS AND ELEVATIONS ARE IN MILLIMETERS U.N.O.
2 – ALL ELEVATIONS ARE REFERED TO C.D.

KEY PLAN

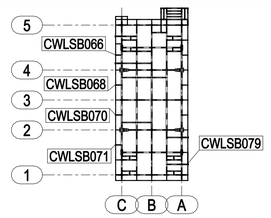

PLAN AT EL.+23310 TOS

HOLDS

REFERENCE DRAWINGS

DWG No.	DESCRIPTION
123A90-DDL-ST-DD-90057	TOPSIDE-SECONDARY STEEL PLAN AT EL.+23310 TOS

REV.	DATE	DRN	CHKD	APPD	DESCRIPTION
1	19/01/2024	CM-TS	MR	DC	REVISED WHERE INDICATED
0	11/12/2023	CM-TS	MR	DC	ISSUED FOR CONSTRUCTION

CROSSWIND

ROSETTI MARINO

TITLE :
BASE LOAD POWER HUB (BLPH)
TOP SIDES – SECONDARY PLAN AT EL. +23310 TOS
MARK CWLSB066 – CWLSB068 – CWLSB070 – CWLSB071 – CWLSB079

CONTRACT NO./TITLE CW-I-WP4-2023-05/HOLLANDSE KUST NOORD WIND PARK			SCALE 1:15
DRAWN CM-TS	CHECKED M.ROSSI	APPROVED D.CASADIO	DATE 11/12/2023

A1	DRAWING NO. 123A90-FDL-ST-DD-90119	SHEET 001	REV. 1