


MARK	POS.	Q.TY	DENOMINATION	LENGTH (mm)	MATERIAL GRADE	STR. CAT.	WEIGHT (Kg)	P. SURF. (m^2)	NOTES
CWLSB075	234	1	IPE330	3991	S355J2	3	189.3	5.01	
CWLSB076	234	1	IPE330	3991	S355J2	3	189.3	5.01	
CWLSB077	234	1	IPE330	3991	S355J2	3	189.3	5.01	
CWLSB078	234	1	IPE330	3991	S355J2	3	189.3	5.01	
CWLSB080	237	1	IPE330	3992	S355J2	3	191.7	5.01	
CWLSB081	237	1	IPE330	3992	S355J2	3	191.7	5.01	
CWLSB082	237	1	IPE330	3992	S355J2	3	191.7	5.01	
CWLSB083	237	1	IPE330	3992	S355J2	3	191.7	5.01	
CWLSB084	237	1	IPE330	3992	S355J2	3	191.7	5.01	
CWLSB085	237	1	IPE330	3992	S355J2	3	191.7	5.01	
CWLSB086	237	1	IPE330	3992	S355J2	3	191.7	5.01	
CWLSB087	237	1	IPE330	3992	S355J2	3	191.7	5.01	
CWLSB088	237	1	IPE330	3992	S355J2	3	191.7	5.01	
CWLSB089	237	1	IPE330	3992	S355J2	3	191.7	5.01	
CWLSB090	237	1	IPE330	3992	S355J2	3	191.7	5.01	
CWLSB091	237	1	IPE330	3992	S355J2	3	191.7	5.01	
CWLSB092	237	1	IPE330	3992	S355J2	3	191.7	5.01	
CWLSB093	237	1	IPE330	3992	S355J2	3	191.7	5.01	
CWLSB094	237	1	IPE330	3992	S355J2	3	191.7	5.01	
CWLSB095	238	1	IPE330	2791	S355J2	3	127.9	3.50	
						TOTALE	3760.4	98.62	

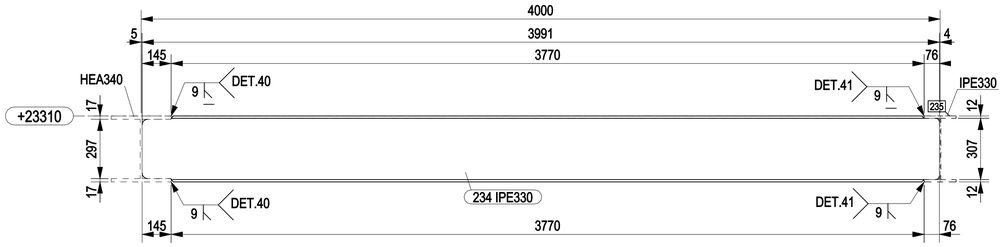

CWLSB075 CWLSB076 CWLSB077 CWLSB078

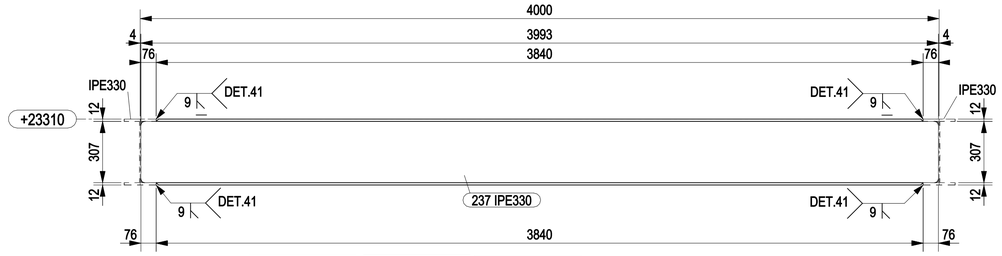

CWLSB080 CWLSB081 CWLSB082 CWLSB083 CWLSB084
CWLSB085 CWLSB086 CWLSB087 CWLSB088 CWLSB089
CWLSB090 CWLSB091 CWLSB092 CWLSB093 CWLSB094

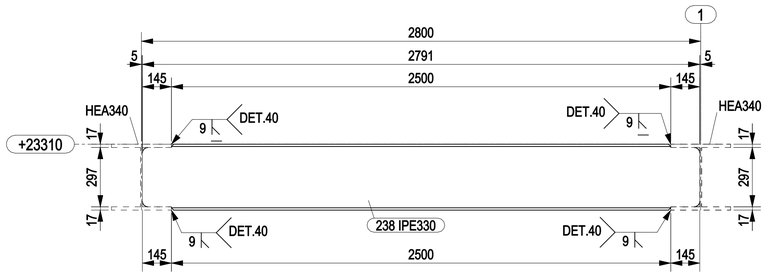


CWLSB095

NOTES

1 – ALL DIMENSIONS AND ELEVATIONS ARE IN MILLIMETERS U.N.O.
2 – ALL ELEVATIONS ARE REFERED TO C.D.

KEY PLAN

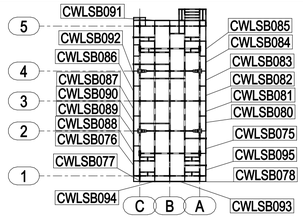


PLAN AT EL.+23310 TOS


HOLDS

REFERENCE DRAWINGS

DWG No.	DESCRIPTION
123A90-DDL-ST-DD-90057	TOPSIDE-SECONDARY STEEL PLAN AT EL.+23310 TOS

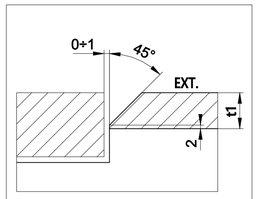

DETAIL 40

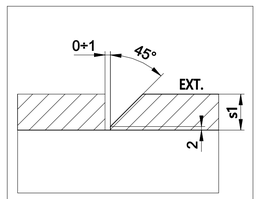

DETAIL 41

REV.	DATE	DRN	CHKD	APPD	DESCRIPTION
0	11/12/2023	CM-TS	MR	DC	ISSUED FOR CONSTRUCTION

CROSSWIND

ROSETTI MARINO

TITLE : BASE LOAD POWER HUB (BLPH)
TOP SIDES – SECONDARY PLAN AT EL. +23310 TOS
MARK CWLSB075 TO CWLSB078 – CWLSB080 TO CWLSB094 – CWLSB095

CONTRACT NO./TITLE CW-I-WP4-2023-05/HOLLANDSE KUST NOORD WIND PARK			SCALE 1:15
DRAWN CM-TS	CHECKED M.ROSSI	APPROVED D.CASADIO	DATE 11/12/2023
A1	DRAWING NO. 123A90-FDL-ST-DD-90120	SHEET 001	REV. 0