

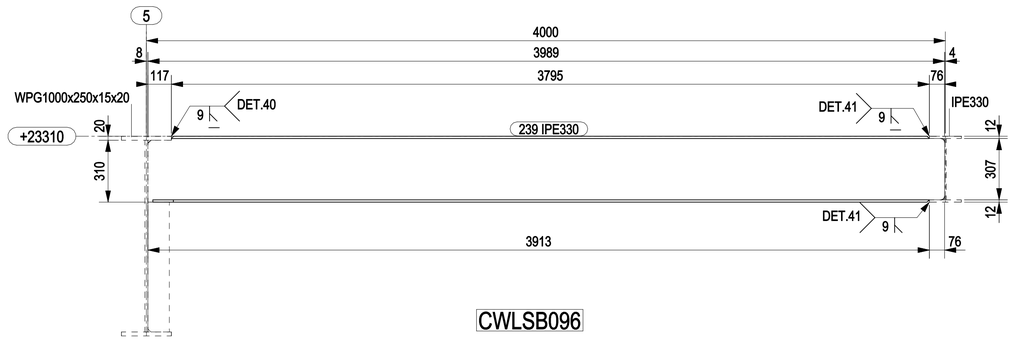


CWLSB096

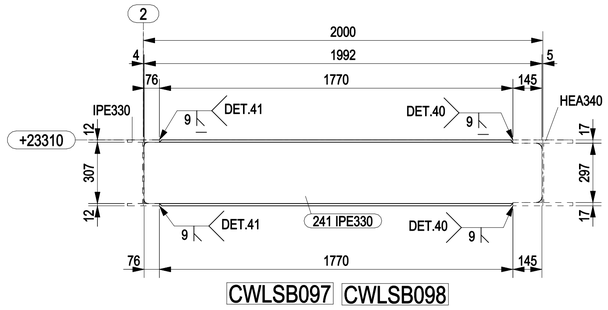


CWLSB097 CWLSB098

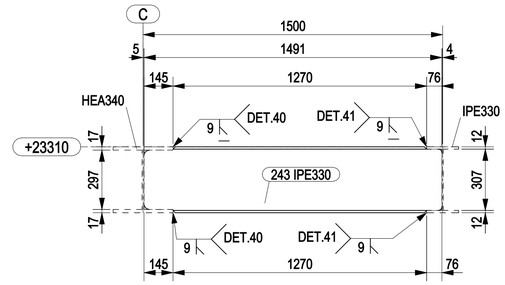


CWLSB101 CWLSB102 CWLSB103

MARK	POS.	Q.TY	DENOMINATION	LENGTH (mm)	MATERIAL GRADE	STR. CAT.	WEIGHT (Kg)	P. SURF. (m^2)	NOTES
CWLSB096	239	1	IPE330	3989	S355J2	3	191.1	5.00	
CWLSB097	241	1	IPE330	1992	S355J2	3	90.9	2.50	
CWLSB098	241	1	IPE330	1991	S355J2	3	90.9	2.50	
CWLSB099	242	1	IPE330	1715	S355J2	3	79.7	2.15	
CWLSB099	254	1	PL10x66.3	307	S355MLO	3	1.6	0.05	
CWLSB100	242	1	IPE330	1715	S355J2	3	79.7	2.15	
CWLSB100	254	1	PL10x66.3	307	S355MLO	3	1.6	0.05	
CWLSB101	243	1	IPE330	1491	S355J2	3	66.3	1.87	
CWLSB102	243	1	IPE330	1491	S355J2	3	66.3	1.87	
CWLSB103	243	1	IPE330	1491	S355J2	3	66.3	1.87	
CWLSB104	244	1	IPE330	2991	S355J2	3	137.8	3.75	
CWLSB105	245	1	IPE330	2992	S355J2	3	142.5	3.75	
CWLSB106	246	1	IPE330	1792	S355J2	3	81.1	2.25	
						TOTALE	1095.6	29.75	


CWLSB099

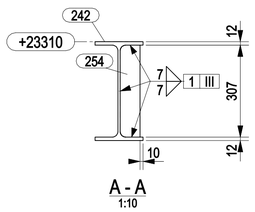


A - A
1:10

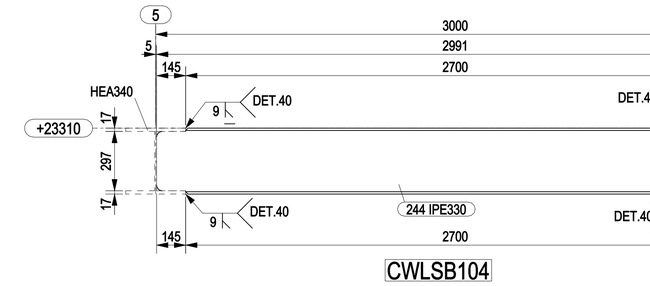


CWLSB104

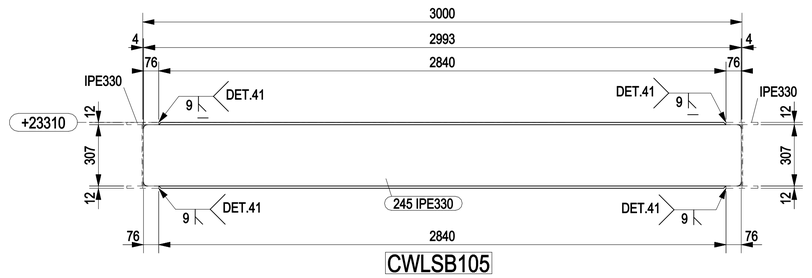


CWLSB105

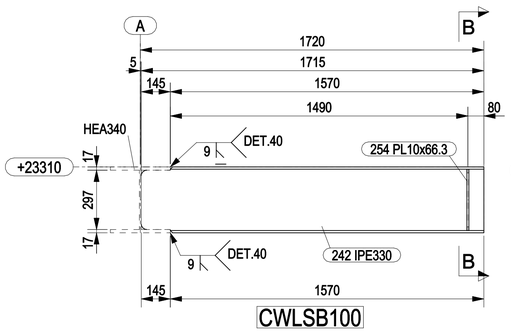


CWLSB100

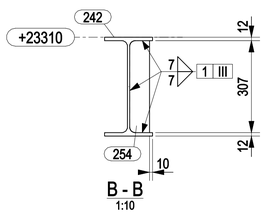


B - B
1:10

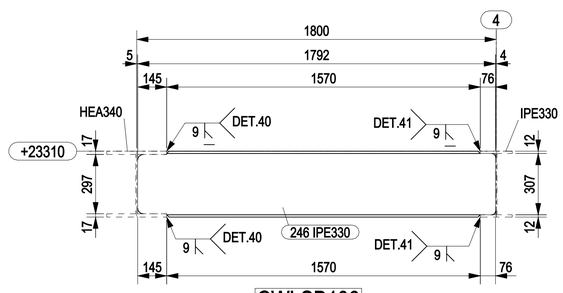

CWLSB106

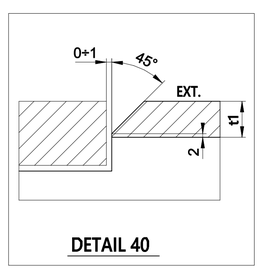

DETAIL 40

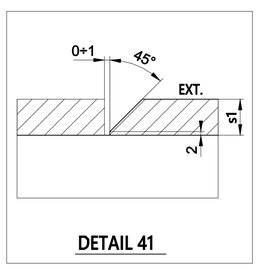


DETAIL 41

NOTES

1 – ALL DIMENSIONS AND ELEVATIONS ARE IN MILLIMETERS U.N.O.
2 – ALL ELEVATIONS ARE REFERED TO C.D.

KEY PLAN

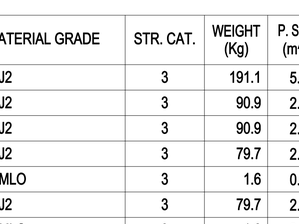

PLAN AT EL.+23310 TOS

HOLDS

REFERENCE DRAWINGS

DWG No.	DESCRIPTION
123A90-DDL-ST-DD-90057	TOPSIDE-SECONDARY STEEL PLAN AT EL.+23310 TOS

REV.	DATE	DRN	CHKD	APPD	DESCRIPTION
0	11/12/2023	CM-TS	MR	DC	ISSUED FOR CONSTRUCTION

CROSSWIND

ROSETTI MARINO

TITLE :
BASE LOAD POWER HUB (BLPH)
TOP SIDES – SECONDARY PLAN AT EL. +23310 TOS
MARK CWLSB096 TO CWLSB106

CONTRACT NO./TITLE CW-I-WP4-2023-05/HOLLANDSE KUST NOORD WIND PARK			SCALE 1:15
DRAWN CM-TS	CHECKED M.ROSSI	APPROVED D.CASADIO	DATE 11/12/2023

A1	DRAWING NO. 123A90-FDL-ST-DD-90121	SHEET 001	REV. 0