

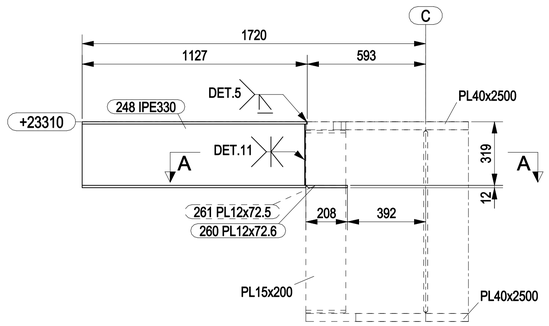



CWLSB107 CWLSB108

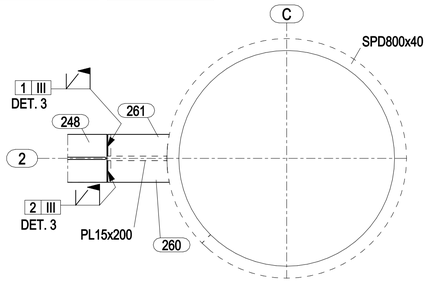


A - A
1:10

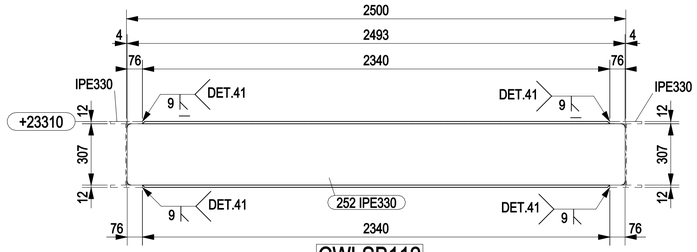


CWLSB112

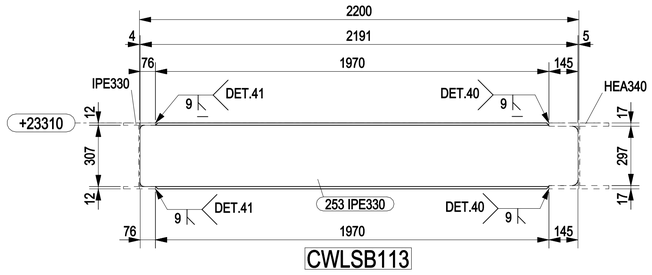


CWLSB113

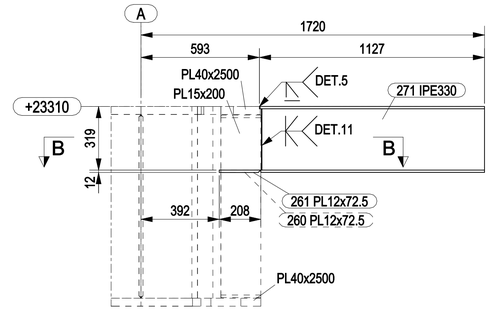


CWLSB114 CWLSB115

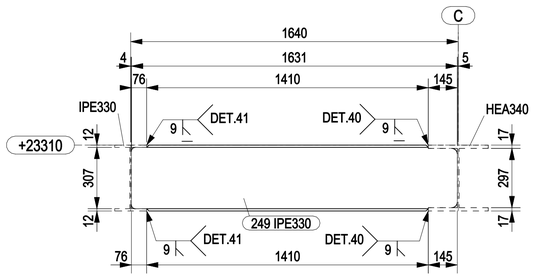


CWLSB109 CWLSB110

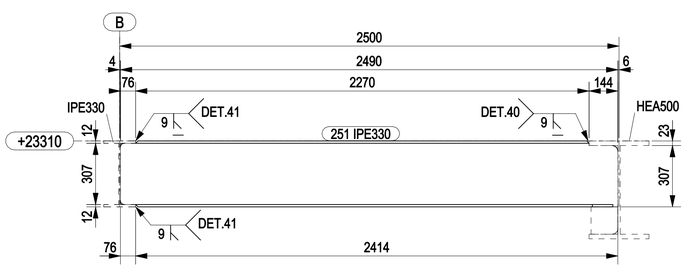


CWLSB111

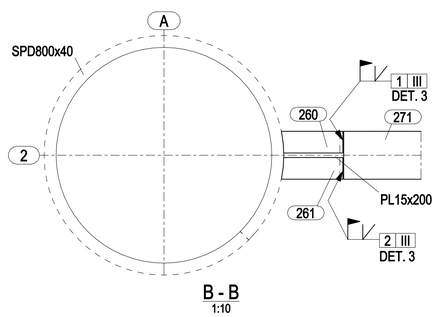


B - B
1:10

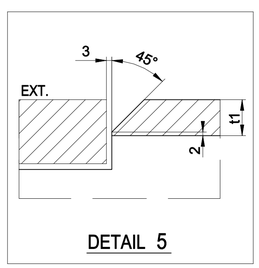


DETAIL 5

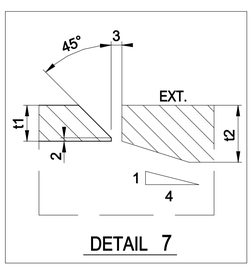


DETAIL 7

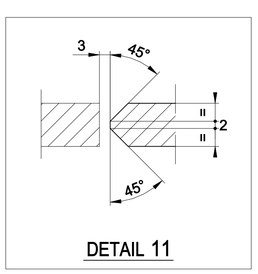


DETAIL 11

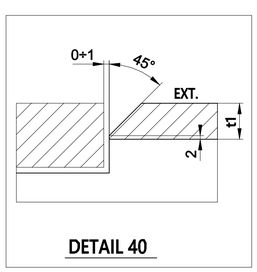

DETAIL 40

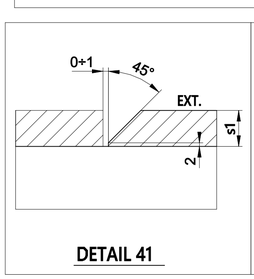

DETAIL 41

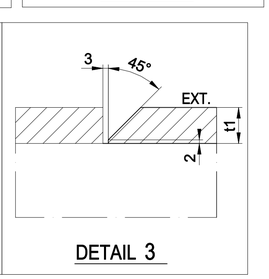


DETAIL 3

MARK	POS.	Q.TY	DENOMINATION	LENGTH (mm)	MATERIAL GRADE	STR. CAT.	WEIGHT (Kg)	P. SURF. (m^2)	NOTES
CWLSB107	248	1	IPE330	1127	S355J2	3	55.1	1.41	
CWLSB107	260	1	PL12x72.6	205	S355MLO	3	1.3	0.04	
CWLSB107	261	1	PL12x72.5	205	S355MLO	3	1.3	0.04	
CWLSB108	248	1	IPE330	1127	S355J2	3	55.1	1.41	
CWLSB108	260	1	PL12x72.6	205	S355MLO	3	1.3	0.04	
CWLSB108	261	1	PL12x72.5	205	S355MLO	3	1.3	0.04	
CWLSB109	249	1	IPE330	1631	S355J2	3	73.2	2.05	
CWLSB110	249	1	IPE330	1631	S355J2	3	73.2	2.05	
CWLSB111	251	1	IPE330	2490	S355J2	3	116.9	3.12	
CWLSB112	252	1	IPE330	2492	S355J2	3	117.9	3.13	
CWLSB113	253	1	IPE330	2191	S355J2	3	100.7	2.75	
CWLSB114	260	1	PL12x72.5	205	S355MLO	3	1.3	0.04	
CWLSB114	261	1	PL12x72.5	205	S355MLO	3	1.3	0.04	
CWLSB114	271	1	IPE330	1127	S355J2	3	55.1	1.41	
CWLSB115	260	1	PL12x72.5	205	S355MLO	3	1.3	0.04	
CWLSB115	261	1	PL12x72.5	205	S355MLO	3	1.3	0.04	
CWLSB115	271	1	IPE330	1127	S355J2	3	55.1	1.41	
						TOTALE	712.9	19.02	

NOTES

1 – ALL DIMENSIONS AND ELEVATIONS ARE IN MILLIMETERS U.N.O.
2 – ALL ELEVATIONS ARE REFERED TO C.D.

KEY PLAN

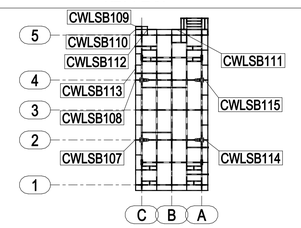

PLAN AT EL.+23310 TOS

HOLDS

REFERENCE DRAWINGS

DWG No.	DESCRIPTION
123A90-DDL-ST-DD-90057	TOPSIDE-SECONDARY STEEL PLAN AT EL.+23310 TOS

REV.	DATE	DRN	CHKD	APPD	DESCRIPTION
0	11/12/2023	CM-TS	MR	DC	ISSUED FOR CONSTRUCTION

CROSSWIND

ROSETTI MARINO

TITLE :
BASE LOAD POWER HUB (BLPH)
TOP SIDES – SECONDARY PLAN AT EL. +23310 TOS
MARK CWLSB107 TO CWLSB115

CONTRACT NO./TITLE CW-I-WP4-2023-05/HOLLANDSE KUST NOORD WIND PARK			SCALE 1:15
DRAWN CM-TS	CHECKED M.ROSSI	APPROVED D.CASADIO	DATE 11/12/2023

A1	DRAWING NO. 123A90-FDL-ST-DD-90122	SHEET 001	REV. 0