

MARK	POS.	Q.TY	DENOMINATION	LENGTH (mm)	MATERIAL GRADE	STR. CAT.	WEIGHT (Kg)	P. SURF. (m^2)	NOTES
CWLSB024	173	1	HEA340	3982	S355J2	3	398.7	7.15	
CWLSB033	178	1	HEA340	3982	S355J2	3	403.4	7.15	
CWLSB033	179	1	PL10x135.3	297	S355MLO	3	3.1	0.09	
CWLSB039	179	1	PL10x135.3	297	S355MLO	3	3.1	0.09	
CWLSB039	181	1	HEA340	3982	S355J2	3	403.4	7.15	
CWLSB040	327	1	HEA340	3982	S355J2	3	403.4	7.15	
						TOTALE	1615.3	28.77	


2

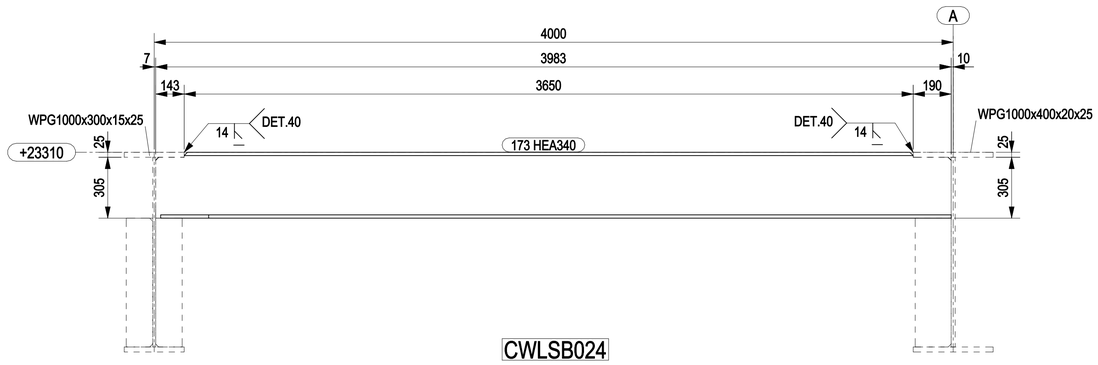


CWLSB024

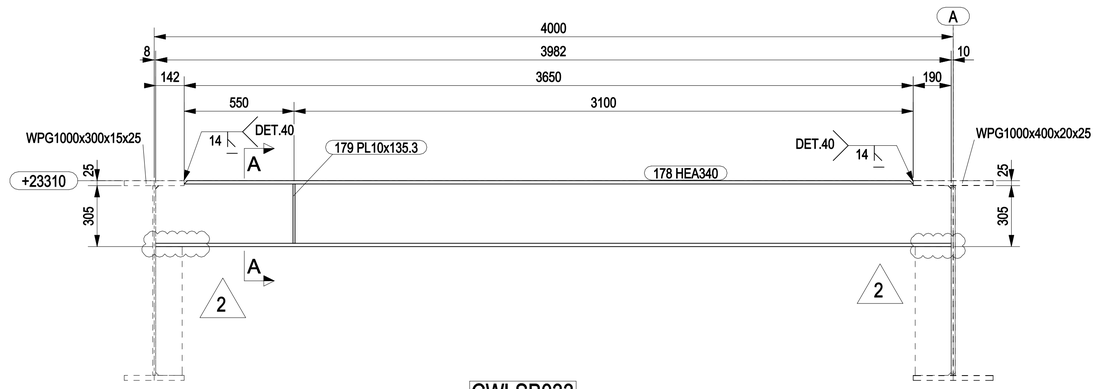


CWLSB033

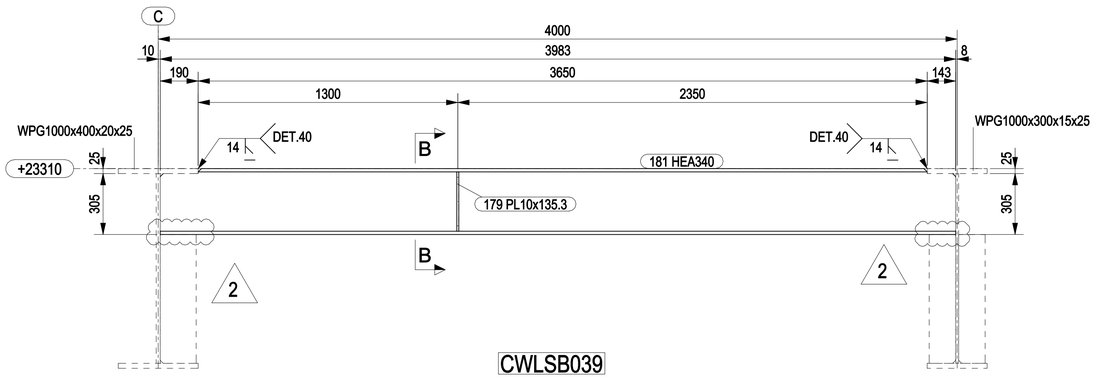


CWLSB039

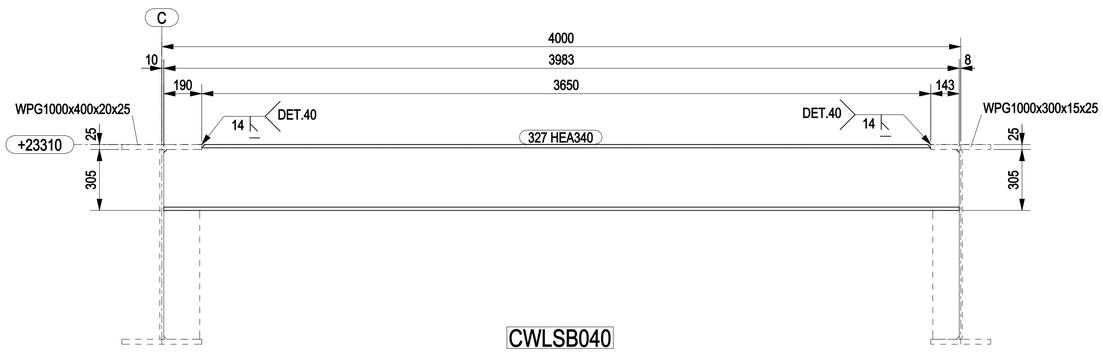


CWLSB040

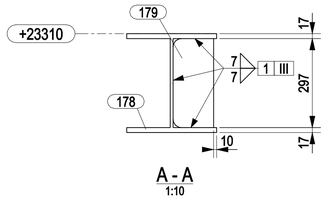

A - A
1:10

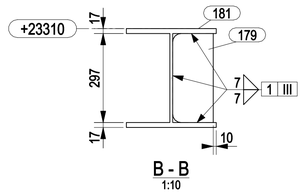

B - B
1:10

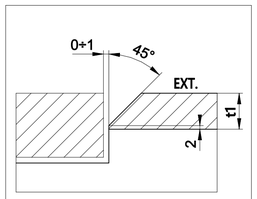


DETAIL 40

NOTES

1 – ALL DIMENSIONS AND ELEVATIONS ARE IN MILLIMETERS U.N.O.
2 – ALL ELEVATIONS ARE REFERED TO C.D.

KEY PLAN

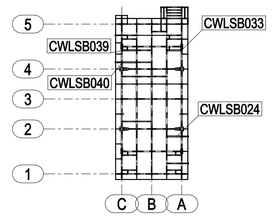

PLAN AT EL.+23310 TOS

HOLDS

REFERENCE DRAWINGS

DWG No.	DESCRIPTION
123A90-DDL-ST-DD-90057	TOPSIDE-SECONDARY STEEL PLAN AT EL.+23310 TOS

REV.	DATE	DRN	CHKD	APPD	DESCRIPTION
2	29/01/2024	CM-TS	MR	DC	REVISED WHERE INDICATED
1	19/01/2024	CM-TS	MR	DC	REVISED WHERE INDICATED
0	11/12/2023	CM-TS	MR	DC	ISSUED FOR CONSTRUCTION

CROSSWIND

ROSETTI MARINO

TITLE :
BASE LOAD POWER HUB (BLPH)
TOP SIDES – SECONDARY PLAN AT EL. +23310 TOS
MARK CWLSB024 – CWLSB033 – CWLSB039 – CWLSB040

CONTRACT NO./TITLE CW-I-WP4-2023-05/HOLLANDSE KUST NOORD WIND PARK				SCALE 1:15
DRAWN CM-TS	CHECKED M.ROSSI	APPROVED D.CASADIO		DATE 29/01/2024
A1	DRAWING NO. 123A90-FDL-ST-DD-90123		SHEET 001	REV. 2