

MARK	POS.	Q.TY	DENOMINATION	LENGTH (mm)	MATERIAL GRADE	STR. CAT.	WEIGHT (Kg)	P. SURF. (m^2)	NOTES
CWLSB116	331	1	HEA340	3985	S355J2	3	405.7	7.15	
CWLSB117	558	1	HEA340	3985	S355J2	3	405.7	7.15	
CWLSB117	984	1	PL10x135.3	297	S355MLO	3	3.1	0.09	
						TOTALE	814.5	14.39	


3

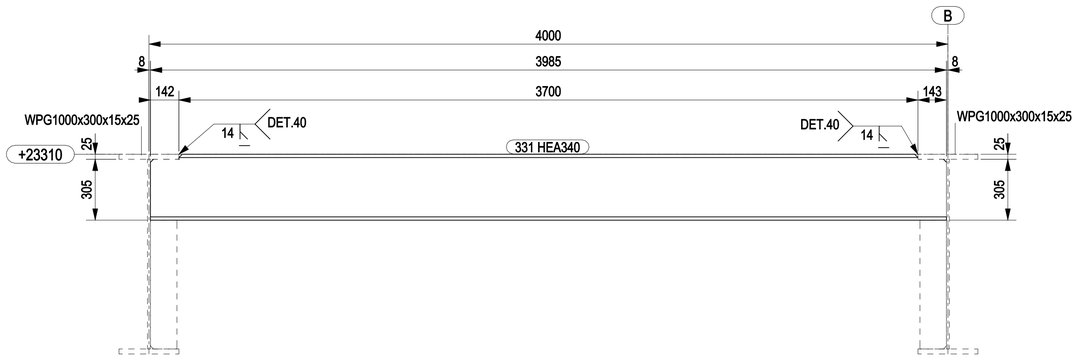

CWLSB116

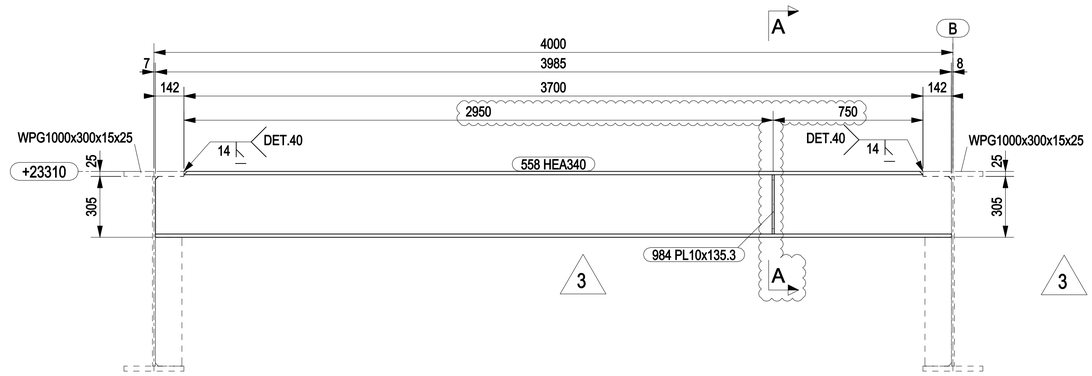

CWLSB117

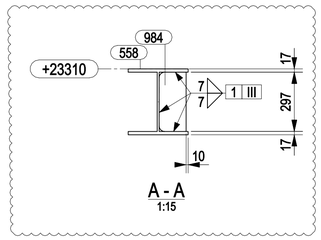


A - A
1:15

NOTES

1 – ALL DIMENSIONS AND ELEVATIONS ARE IN MILLIMETERS U.N.O.
2 – ALL ELEVATIONS ARE REFERED TO C.D.

KEY PLAN

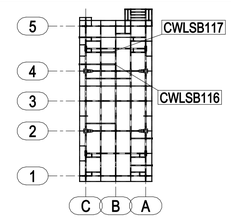


PLAN AT EL.+23310 TOS

HOLDS

REFERENCE DRAWINGS

DWG No.	DESCRIPTION
123A90-DDL-ST-DD-90057	TOPSIDE-SECONDARY STEEL PLAN AT EL.+23310 TOS

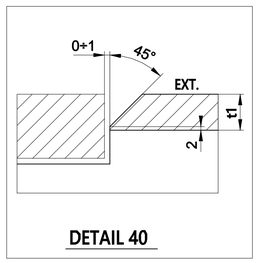

DETAIL 40

REV.	DATE	DRN	CHKD	APPD	DESCRIPTION
3	29/02/2024	CM-TS	MR	DC	REVISED WHERE INDICATED
2	29/01/2024	CM-TS	MR	DC	REVISED WHERE INDICATED
1	19/01/2024	CM-TS	MR	DC	REVISED WHERE INDICATED
0	11/12/2023	CM-TS	MR	DC	ISSUED FOR CONSTRUCTION

CROSSWIND

ROSETTI MARINO

TITLE :
BASE LOAD POWER HUB (BLPH)
TOP SIDES – SECONDARY PLAN AT EL. +23310 TOS
MARK CWLSB0116 – CWLSB117

CONTRACT NO./TITLE CW-I-WP4-2023-05/HOLLANDSE KUST NOORD WIND PARK			SCALE 1:15
DRAWN CM-TS	CHECKED M.ROSSI	APPROVED D.CASADIO	DATE 29/02/2024

A1	DRAWING NO. 123A90-FDL-ST-DD-90124	SHEET 001	REV. 3