


MARK	POS.	Q.TY	DENOMINATION	LENGTH (mm)	MATERIAL GRADE	STR. CAT.	WEIGHT (Kg)	P. SURF. (m^2)	NOTES
CWUNO001	184	1	PL20x914	2450	S420MLO	1	348.5	4.56	
CWUNO001	185	2	PL15x365	914	S420MLO	1	78.1	1.40	
CWUNO001	186	2	PL40x750	2450	S420MLO Z	1	1134.3	7.71	
CWUNO001	187	4	Ø273.1x11.13	920	API5LX52	1	60.2	0.77	
CWUNO001	188	4	PLATE20x920	1087	S420MLO	1	626.8	8.31	
						TOTALE	2247.9	22.75	

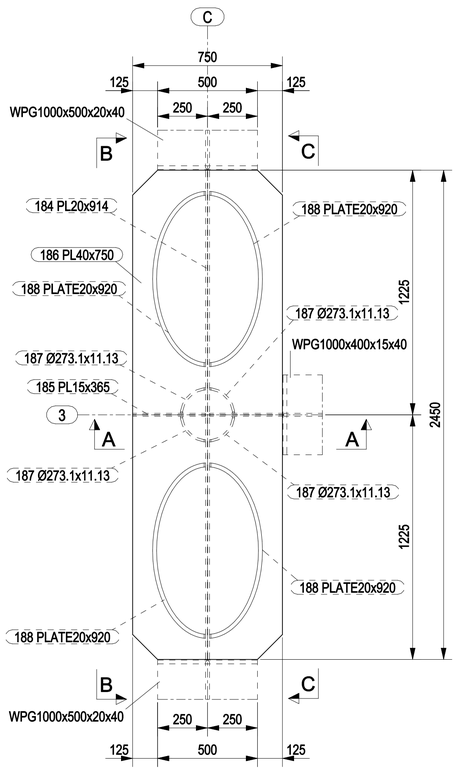


CWUNO001
TOP FLG
1:15

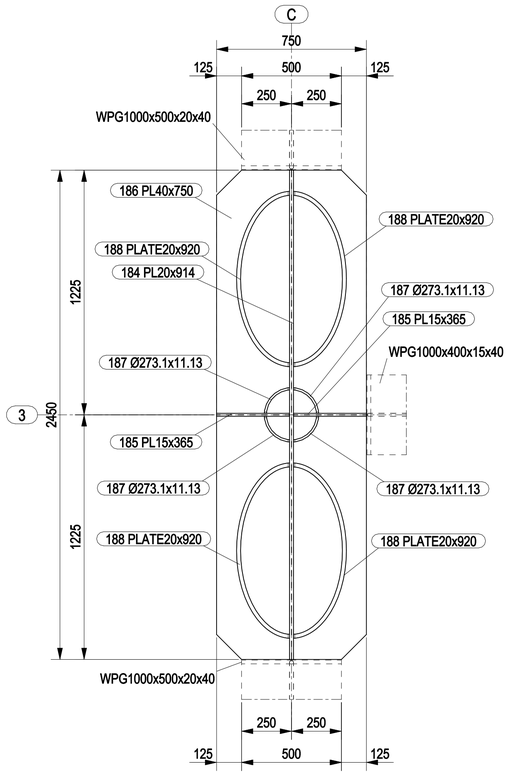


BTM FLG
1:15

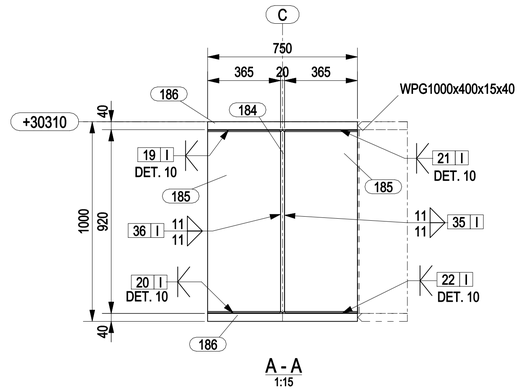


A - A
1:15

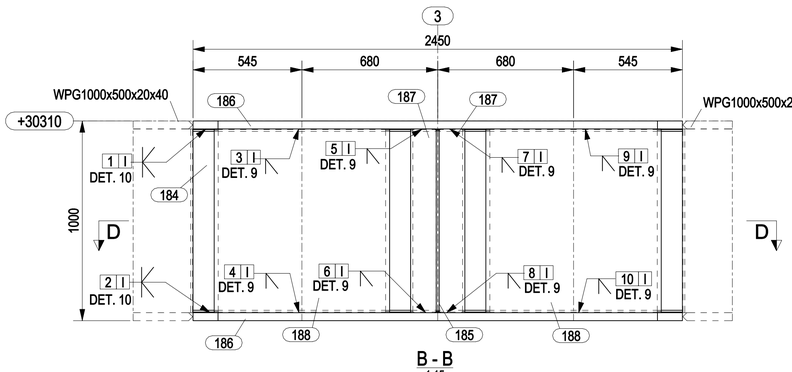


B - B
1:15

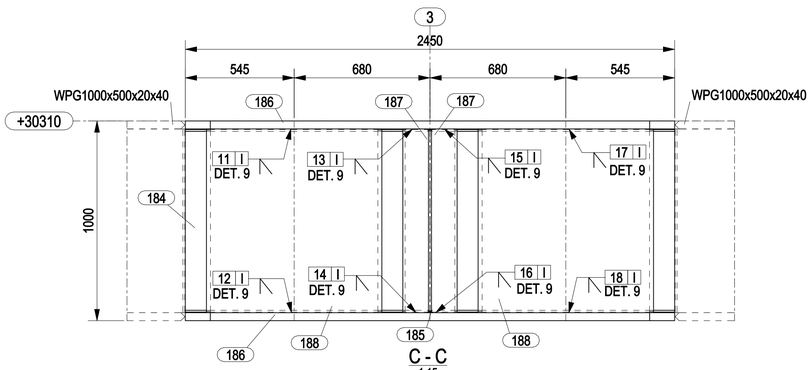


C - C
1:15

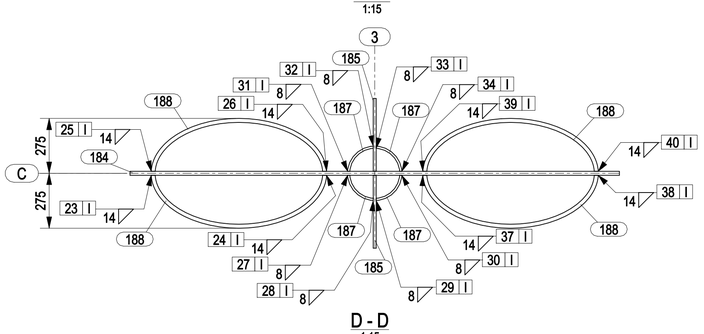

D - D
1:15

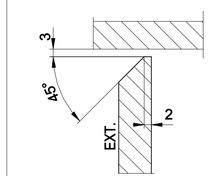

DETAIL 9

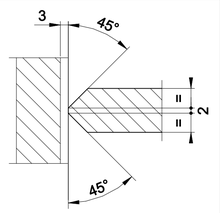


DETAIL 10

NOTES

1 – ALL DIMENSIONS AND ELEVATIONS ARE IN MILLIMETERS U.N.O.
2 – ALL ELEVATIONS ARE REFERED TO C.D.

KEY PLAN

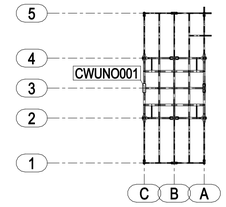

PLAN AT EL.+30310 TOS

HOLDS

REFERENCE DRAWINGS

DWG No.	DESCRIPTION
123A90-DDL-ST-DD-90050	TOPSIDE-PRIMARY STEEL PLAN AT EL.+30310 TOS
123A90-DDL-ST-DD-90099	TOPSIDE-PRIMARY JOINTS UPPER DECK - JOINT - 11 & 12 - DETAIL

REV.	DATE	DRN	CHKD	APPD	DESCRIPTION
0	07/12/2023	CM-TS	MR	DC	ISSUED FOR CONSTRUCTION

CROSSWIND
ROSETTI MARINO

TITLE :
BASE LOAD POWER HUB (BLPH)
TOP SIDES – PRIMARY PLAN AT EL. +30310 TOS
MARK CWUNO001

CONTRACT NO./TITLE CW-I-WP4-2023-05/HOLLANDSE KUST NOORD WIND PARK			SCALE 1:15
DRAWN CM-TS	CHECKED M.ROSSI	APPROVED D.CASADIO	DATE 07/12/2023
A1	DRAWING NO. 123A90-FDL-ST-DD-90125	SHEET 001	REV. 0