

MARK	POS.	Q.TY	DENOMINATION	LENGTH (mm)	MATERIAL GRADE	STR. CAT.	WEIGHT (Kg)	P. SURF. (m^2)	NOTES
CWUNO004	189	1	PL15x954	1850	S420MLO	1	206.6	3.59	
CWUNO004	190	2	PL15x272.5	954	S420MLO	1	60.9	1.10	
CWUNO004	191	2	PL20x560	1850	S420MLO	1	310.2	4.13	
CWUNO004	192	4	Ø273.1x11.13	960	API5LX52	1	63.7	0.82	
CWUNO004	193	4	PLATE12x709.8	960	S420MLO	1	255.8	5.60	
						TOTALE	897.1	15.23	

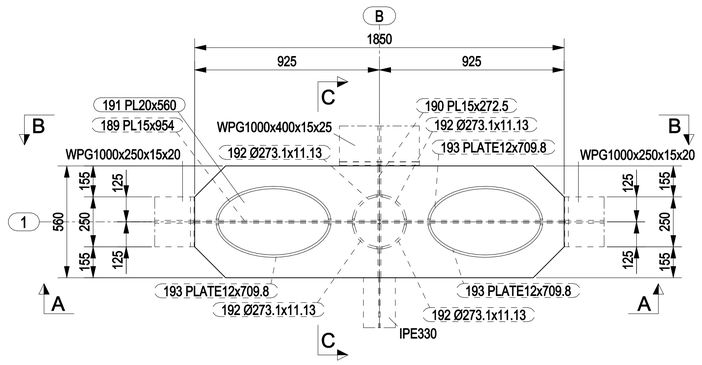

CWUNO004


TOP FLG

1:15

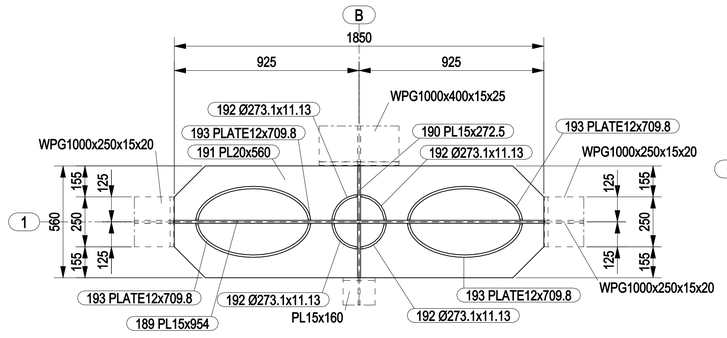


BTM FLG

1:15

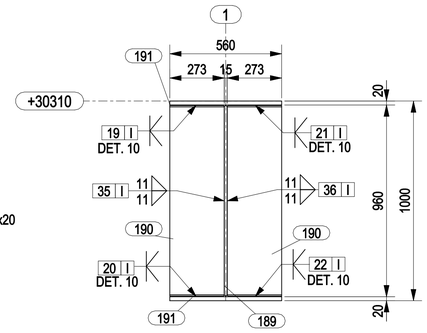


C - C

1:15

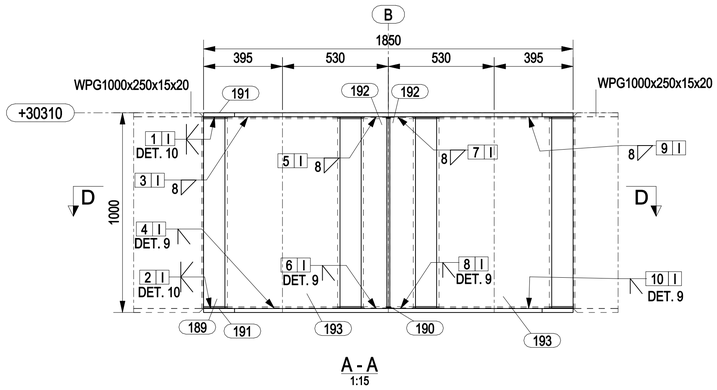


A - A

1:15

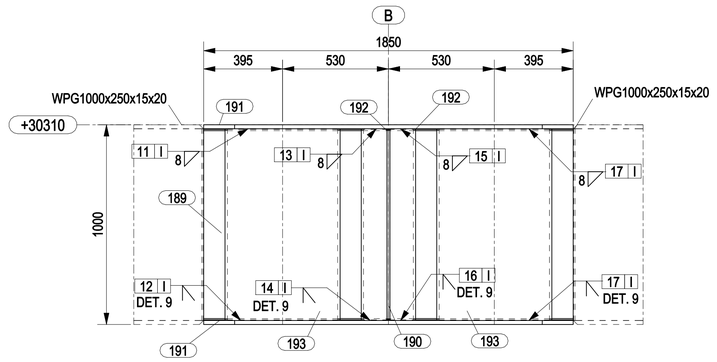


B - B

1:15

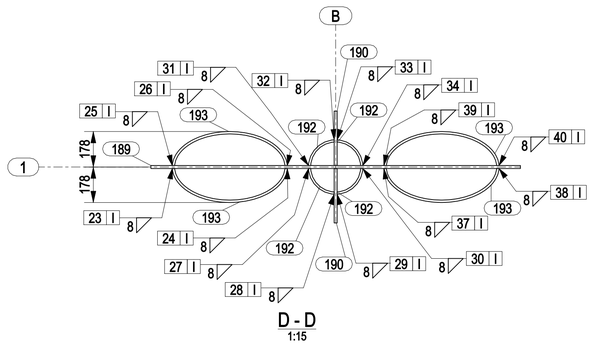


D - D

1:15

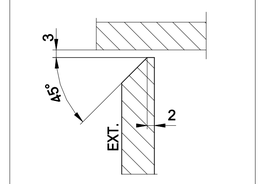

DETAIL 9

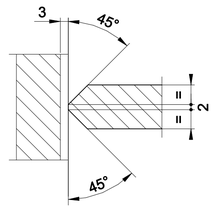


DETAIL 10

NOTES

1 – ALL DIMENSIONS AND ELEVATIONS ARE IN MILLIMETERS U.N.O.
2 – ALL ELEVATIONS ARE REFERED TO C.D.

KEY PLAN

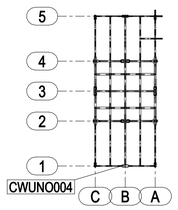

PLAN AT EL.+30310 TOS

HOLDS

REFERENCE DRAWINGS

DWG No.	DESCRIPTION
123A90-DDL-ST-DD-90050	TOPSIDE-PRIMARY STEEL PLAN AT EL.+30310 TOS
123A90-DDL-ST-DD-90100	TOPSIDE-PRIMARY JOINTS UPPER DECK - JOINT - 13, 14 & 15 - DETAIL

REV.	DATE	DRN	CHKD	APPD	DESCRIPTION
0	07/12/2023	CM-TS	MR	DC	ISSUED FOR CONSTRUCTION

CROSSWIND

ROSETTI MARINO

TITLE :

BASE LOAD POWER HUB (BLPH)
TOP SIDES – PRIMARY PLAN AT EL. +30310 TOS
MARK CWUNO004

CONTRACT NO./TITLE CW-I-WP4-2023-05/HOLLANDSE KUST NOORD WIND PARK			SCALE 1:15
DRAWN CM-TS	CHECKED M.ROSSI	APPROVED D.CASADIO	DATE 07/12/2023

A1	DRAWING NO. 123A90-FDL-ST-DD-90128	SHEET 001	REV. 0