


MARK	POS.	Q.TY	DENOMINATION	LENGTH (mm)	MATERIAL GRADE	STR. CAT.	WEIGHT (Kg)	P. SURF. (m^2)	NOTES
CWUNO005	194	4	Ø406.4x12.7	950	API5LX52	1	110.1	1.21	
CWUNO005	195	1	PL20x955.5	1250	S420MLO	1	183.7	2.42	
CWUNO005	196	2	PL15x295	944	S420MLO	1	65.2	1.18	
CWUNO005	197	1	PL25x610	1250	S420MLO Z	1	139.5	1.51	
CWUNO005	198	1	PL25x610	1250	S420MLO Z	1	139.8	1.51	
CWUNO005	199	2	PLATE15x950	11854	S420MLO	1	155.2	2.74	
						TOTALE	793.5	10.56	

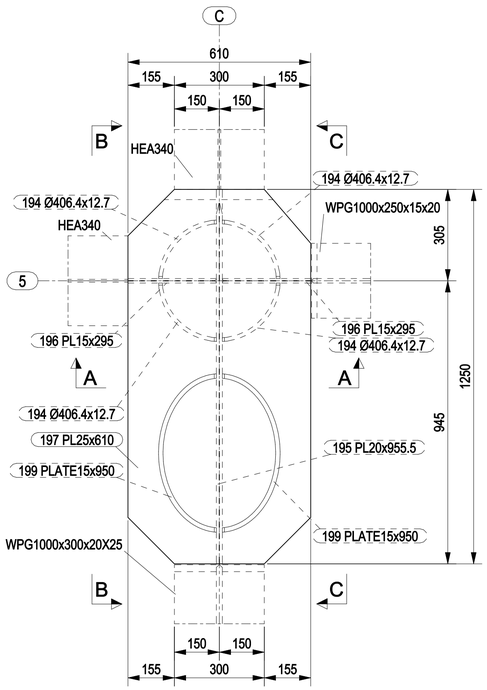


CWUNO005
TOP FLG
1:10

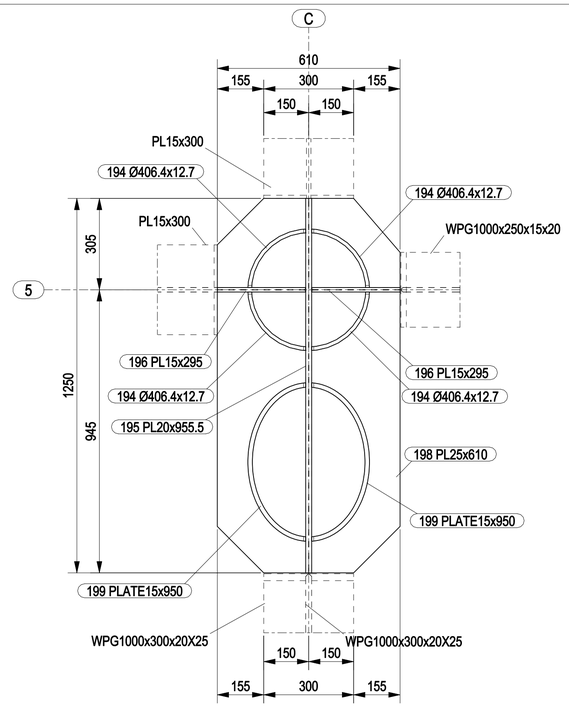


BTM FLG
1:10

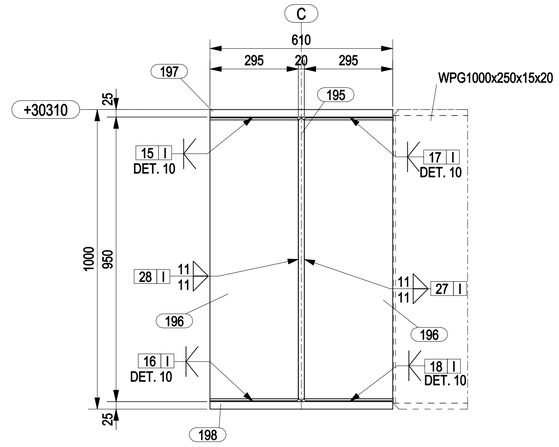


A - A
1:10

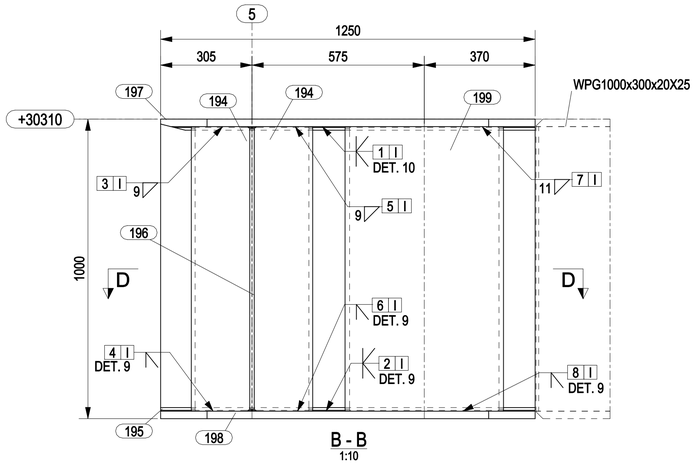


B - B
1:10

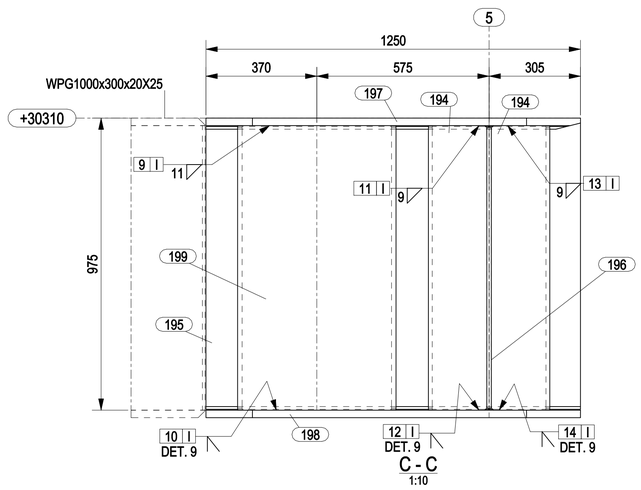


C - C
1:10

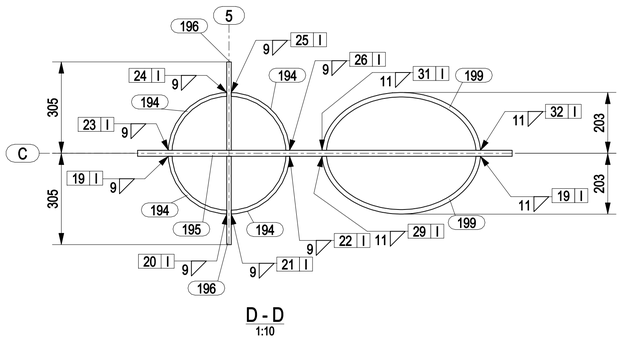

D - D
1:10

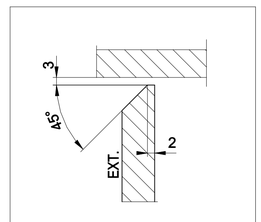

DETAIL 9

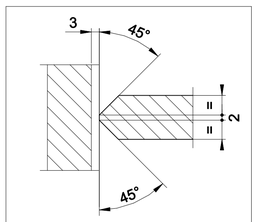


DETAIL 10

NOTES

1 – ALL DIMENSIONS AND ELEVATIONS ARE IN MILLIMETERS U.N.O.
2 – ALL ELEVATIONS ARE REFERED TO C.D.

KEY PLAN

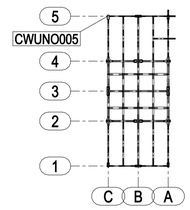

PLAN AT EL.+30310 TOS

HOLDS

REFERENCE DRAWINGS

DWG No.	DESCRIPTION
123A90-DDL-ST-DD-90050	TOPSIDE-PRIMARY STEEL PLAN AT EL.+30310 TOS
123A90-DDL-ST-DD-90100	TOPSIDE-PRIMARY JOINTS UPPER DECK - JOINT - 13, 14 & 15 - DETAIL

REV.	DATE	DRN	CHKD	APPD	DESCRIPTION
0	07/12/2023	CM–TS	MR	DC	ISSUED FOR CONSTRUCTION

CROSSWIND

ROSETTI MARINO

TITLE :
BASE LOAD POWER HUB (BLPH)
TOP SIDES – PRIMARY PLAN AT EL. +30310 TOS
MARK CWUNO005

CONTRACT NO./TITLE CW–I–WP4–2023–05/HOLLANDSE KUST NOORD WIND PARK			SCALE 1:10
DRAWN CM–TS	CHECKED M.ROSSI	APPROVED D.CASADIO	DATE 07/12/2023

A1	DRAWING NO. 123A90–FDL–ST–DD–90129	SHEET 001	REV. 0