

MARK	POS.	Q.TY	DENOMINATION	LENGTH (mm)	MATERIAL GRADE	STR. CAT.	WEIGHT (Kg)	P. SURF. (m^2)	NOTES
CWUNO010	200	1	PL25x914	2500	S420MLO	1	441.8	4.66	
CWUNO010	201	2	PL15x387.5	914	S420MLO	1	82.9	1.48	
CWUNO010	202	4	Ø323.9x10.31	920	API5LX52	1	67.1	0.91	
CWUNO010	203	2	PL40x800	2500	S420MLO Z	1	1205.8	8.17	
CWUNO010	204	4	PLATE20x920	1112	S420MLO	1	640.8	8.49	
						TOTALE	2438.4	23.71	

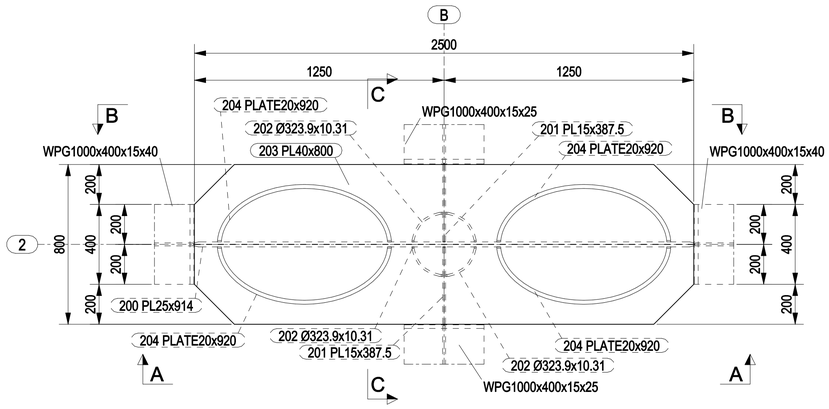

CWUNO010
TOP FLG
1:15

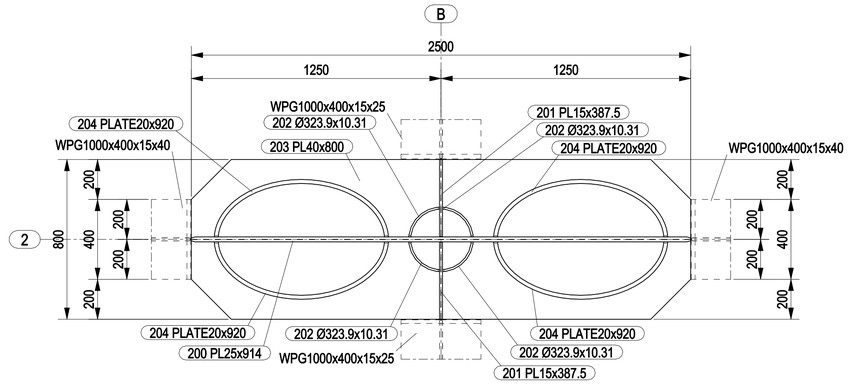

BTM FLG
1:15

A - A
1:15

B - B
1:15

C - C
1:15

D - D
1:15


DETAIL 9

DETAIL 10

NOTES

1 – ALL DIMENSIONS AND ELEVATIONS ARE IN MILLIMETERS U.N.O.
2 – ALL ELEVATIONS ARE REFERED TO C.D.

KEY PLAN

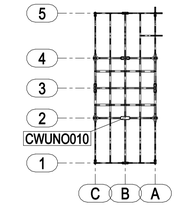

PLAN AT EL.+30310 TOS

HOLDS

REFERENCE DRAWINGS

DWG No.	DESCRIPTION
123A90-DDL-ST-DD-90050	TOPSIDE-PRIMARY STEEL PLAN AT EL.+30310 TOS
123A90-DDL-ST-DD-90099	TOPSIDE-PRIMARY JOINTS UPPER DECK - JOINT - 11 & 12 - DETAIL

REV.	DATE	DRN	CHKD	APPD	DESCRIPTION
0	07/12/2023	CM-TS	MR	DC	ISSUED FOR CONSTRUCTION

CROSSWIND

ROSETTI MARINO

TITLE :
BASE LOAD POWER HUB (BLPH)
TOP SIDES – PRIMARY PLAN AT EL. +30310 TOS
MARK CWUNO010

CONTRACT NO./TITLE CW-I-WP4-2023-05/HOLLANDSE KUST NOORD WIND PARK			SCALE 1:15
DRAWN CM-TS	CHECKED M.ROSSI	APPROVED D.CASADIO	DATE 07/12/2023

A1	DRAWING NO. 123A90-FDL-ST-DD-90134	SHEET 001	REV. 0