
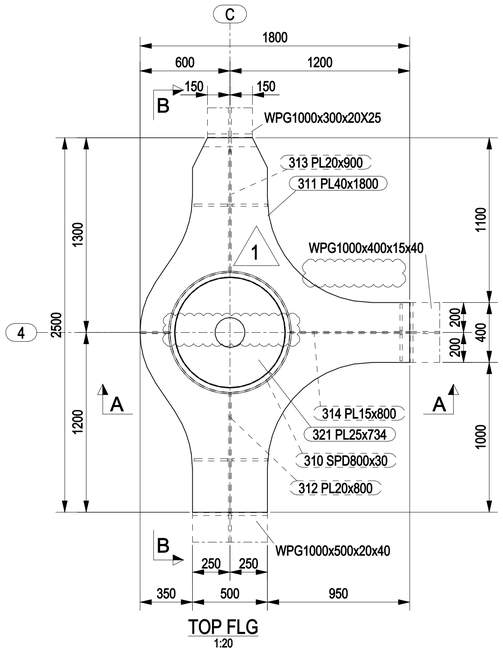




TOP FLG
1:20

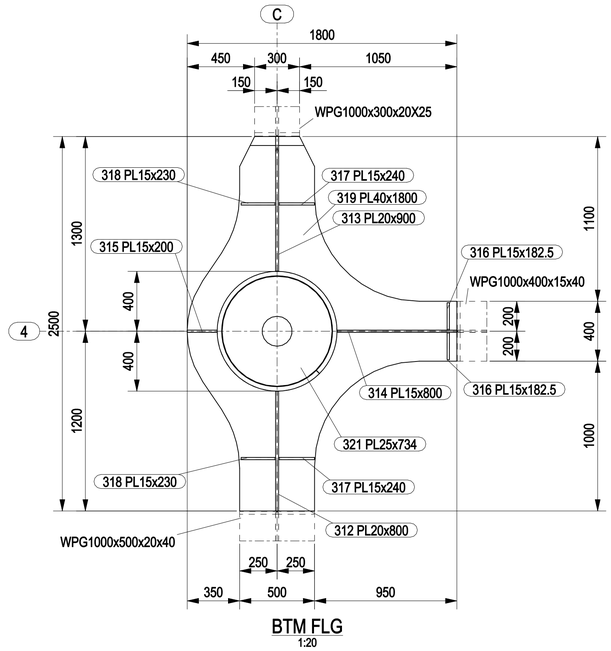


BTM FLG
1:20

| MARK | POS. | Q.TY | DENOMINATION | LENGTH (mm) | MATERIAL GRADE | STR. CAT. | WEIGHT (Kg) | P. SURF. (m^2) | NOTES |
|---|---|---|---|---|---|---|---|---|---|
| CWUNO011 | 310 | 1 | SPD800x30 | 2300 | S420MLO Z | 1 | 1307.9 | 5.92 | |
| CWUNO011 | 311 | 1 | PL40x1800 | 2500 | S420MLO Z | 1 | 511.9 | 3.66 | |
| CWUNO011 | 312 | 1 | PL20x800 | 914 | S420MLO | 1 | 113.8 | 1.51 | |
| CWUNO011 | 313 | 1 | PL20x900 | 950 | S420MLO | 1 | 128.3 | 1.70 | |
| CWUNO011 | 314 | 1 | PL15x800 | 914 | S420MLO | 1 | 85.6 | 1.50 | |
| CWUNO011 | 315 | 1 | PL15x200 | 914 | S420MLO | 1 | 21.3 | 0.40 | |
| CWUNO011 | 316 | 2 | PL15x182.5 | 920 | S420MLO | 1 | 39.5 | 0.74 | |
| CWUNO011 | 317 | 2 | PL15x240 | 920 | S420MLO | 1 | 52.0 | 0.95 | |
| CWUNO011 | 318 | 2 | PL15x230 | 920 | S420MLO | 1 | 49.8 | 0.91 | |
| CWUNO011 | 319 | 1 | PL40x1800 | 2500 | S420MLO Z | 1 | 511.9 | 3.66 | |
| CWUNO011 | 321 | 2 | PL25x734 | 734 | S420MLO | 1 | 152.4 | 1.70 | |
| | | | | | | TOTALE | 2974.5 | 22.65 | |

1

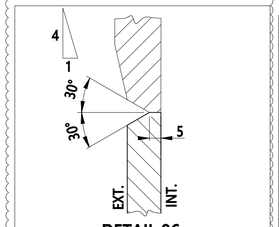



DETAIL 86

## NOTES


1 – ALL DIMENSIONS AND ELEVATIONS ARE IN MILLIMETERS U.N.O.
2 – ALL ELEVATIONS ARE REFERED TO C.D.
3 – FOR SECTIONS E DETAILS SEE DWG 90136

## KEY PLAN

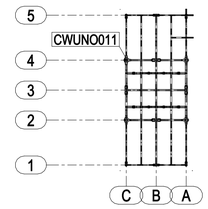



PLAN AT EL.+30310 TOS

## HOLDS

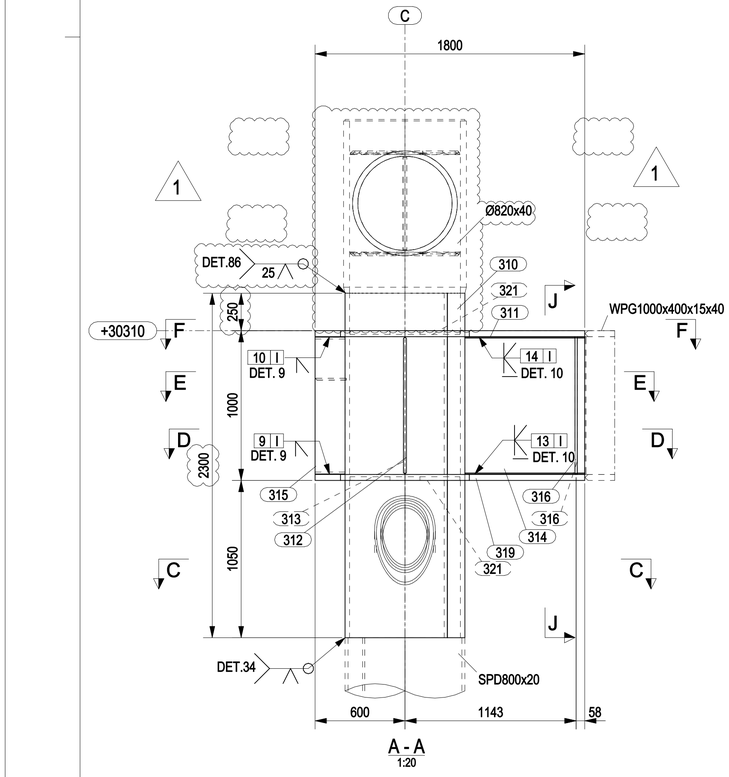



A - A
1:20

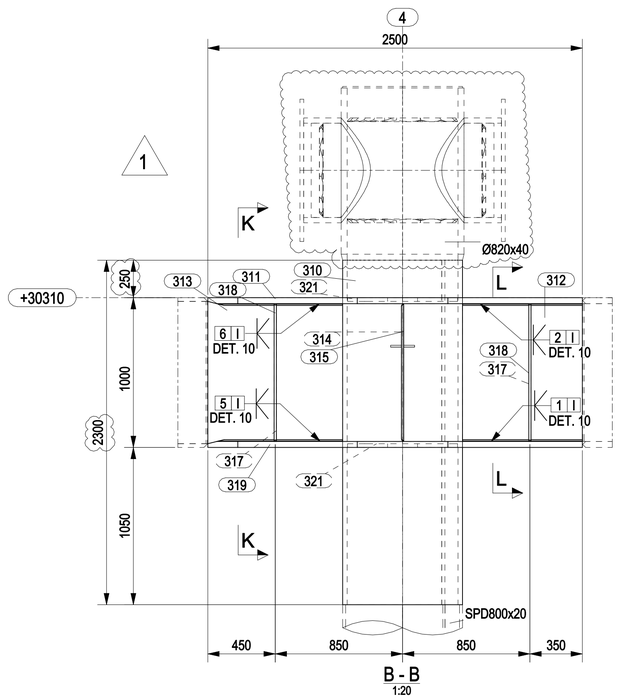



B - B
1:20


1

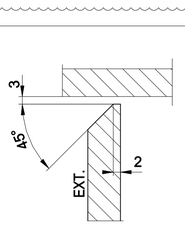



DETAIL 9

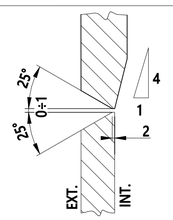


DETAIL 34

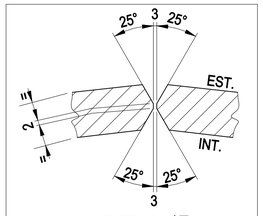


DETAIL 17

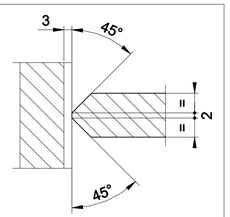


DETAIL 10

## REFERENCE DRAWINGS

| DWG No. | DESCRIPTION |
|---|---|
| 123A90-DDL-ST-DD-90050 | TOPSIDE-PRIMARY STEEL PLAN AT EL.+30310 TOS |
| 123A90-DDL-ST-DD-90052 | TOPSIDE-PRIMARY JOINTS UPPER DECK - JOINT - 10 - DETAIL |
| 123A90-DDL-ST-DD-90056 | TOPSIDE - LIFTING POINTS |

| REV. | DATE | DRN | CHKD | APPD | DESCRIPTION |
|---|---|---|---|---|---|
| 1 | 29/02/2024 | CM-TS | MR | DC | REVISED WHERE INDICATED |
| 0 | 07/12/2023 | CM-TS | MR | DC | ISSUED FOR CONSTRUCTION |

CROSSWIND

ROSETTI MARINO

TITLE :
BASE LOAD POWER HUB (BLPH)
TOP SIDES – PRIMARY PLAN AT EL. +30310 TOS
MARK CWUNO011

| | | | |
|---|---|---|---|
| CONTRACT NO./TITLE CW-I-WP4-2023-05/HOLLANDSE KUST NOORD WIND PARK | | | SCALE 1:20 |
| DRAWN CM-TS | CHECKED M.ROSSI | APPROVED D.CASADIO | DATE 29/02/2024 |
| A1 | DRAWING NO. 123A90-FDL-ST-DD-90135 | SHEET 001 | REV. 1 |