
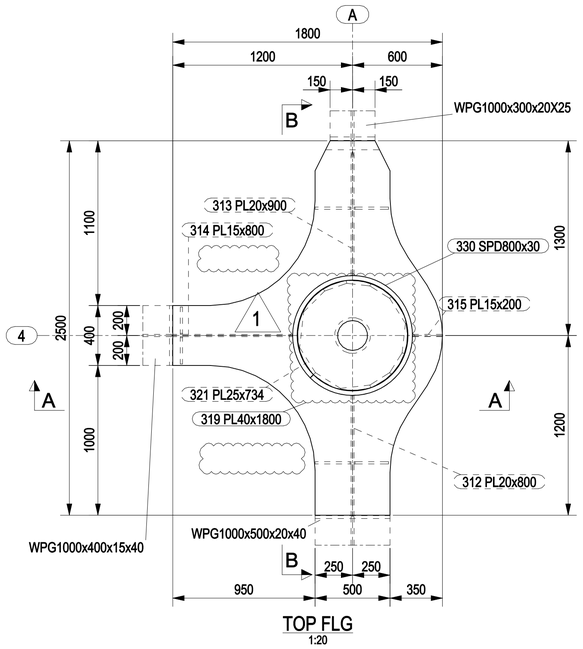



TOP FLG
1:20

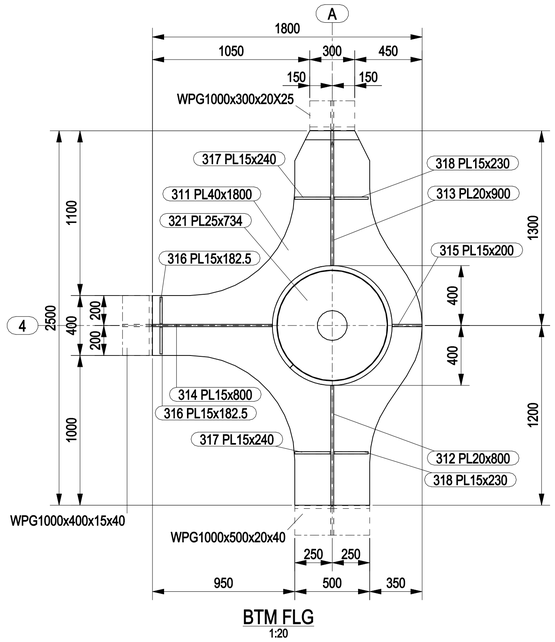

BTM FLG
1:20

MARK	POS.	Q.TY	DENOMINATION	LENGTH (mm)	MATERIAL GRADE	STR. CAT.	WEIGHT (Kg)	P. SURF. (m^2)	NOTES
CWUNO012	311	1	PL40x1800	2500	S420MLO Z	1	511.9	3.66	
CWUNO012	312	1	PL20x800	914	S420MLO	1	113.8	1.51	
CWUNO012	313	1	PL20x900	950	S420MLO	1	128.3	1.70	
CWUNO012	314	1	PL15x800	914	S420MLO	1	85.6	1.50	
CWUNO012	315	1	PL15x200	914	S420MLO	1	21.3	0.40	
CWUNO012	316	2	PL15x182.5	920	S420MLO	1	39.5	0.74	
CWUNO012	317	2	PL15x240	920	S420MLO	1	52.0	0.95	
CWUNO012	318	2	PL15x230	920	S420MLO	1	49.8	0.91	
CWUNO012	319	1	PL40x1800	2500	S420MLO Z	1	511.9	3.66	
CWUNO012	321	2	PL25x734	734	S420MLO	1	152.4	1.70	
CWUNO012	330	1	SPD800x30	2300	S420MLO Z	1	1307.9	5.92	
						TOTALE	2974.5	22.65	

1

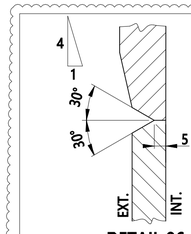


DETAIL 86

NOTES


1 – ALL DIMENSIONS AND ELEVATIONS ARE IN MILLIMETERS U.N.O.
2 – ALL ELEVATIONS ARE REFERED TO C.D.
3 – FOR SECTIONS & DETAILS SEE DWG 90138

KEY PLAN

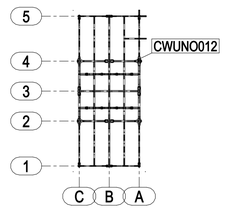


PLAN AT EL.+30310 TOS


HOLDS

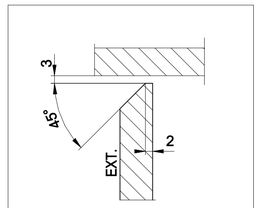


DETAIL 9

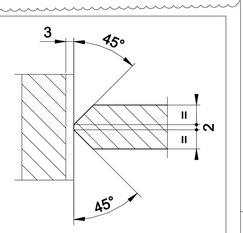

DETAIL 10

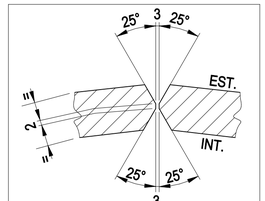


DETAIL 17

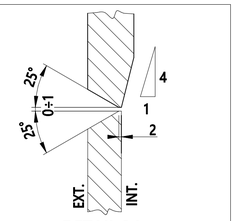


DETAIL 34

1

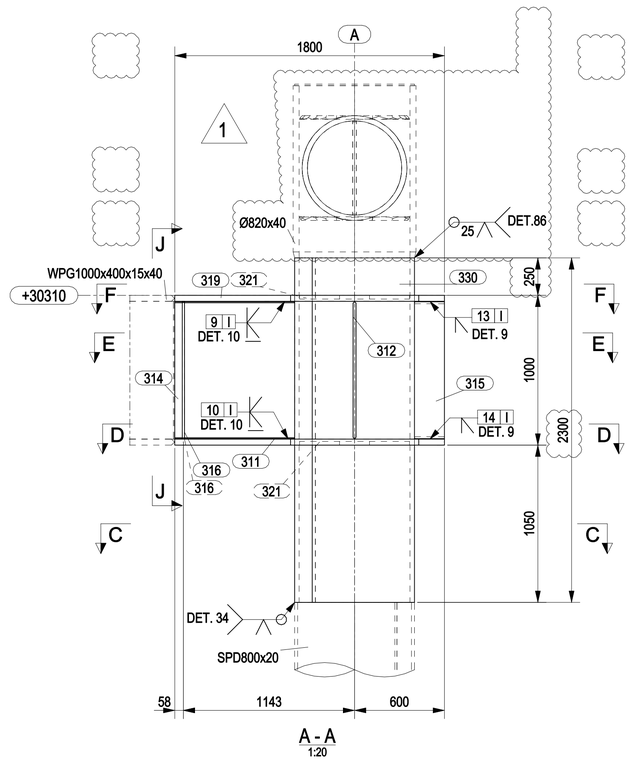

A - A
1:20

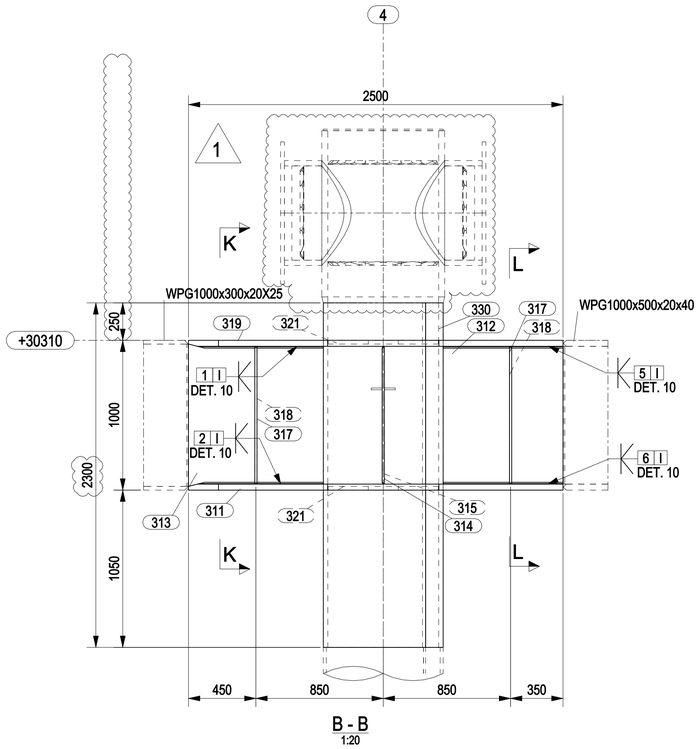

B - B
1:20

1

REFERENCE DRAWINGS

DWG No.	DESCRIPTION
123A90-DDL-ST-DD-90050	TOPSIDE-PRIMARY STEEL PLAN AT EL.+30310 TOS
123A90-DDL-ST-DD-90052	TOPSIDE-PRIMARY JOINTS UPPER DECK - JOINT - 10 - DETAIL
123A90-DDL-ST-DD-90056	TOPSIDE - LIFTING POINTS

REV.	DATE	DRN	CHKD	APPD	DESCRIPTION
1	29/02/2024	CM-TS	MR	DC	REVISED WHERE INDICATED
0	07/12/2023	CM-TS	MR	DC	ISSUED FOR CONSTRUCTION

CROSSWIND

ROSETTI MARINO

TITLE :
BASE LOAD POWER HUB (BLPH)
TOP SIDES – PRIMARY PLAN AT EL. +30310 TOS
MARK CWUNO012

CONTRACT NO./TITLE CW-I-WP4-2023-05/HOLLANDSE KUST NOORD WIND PARK			SCALE 1:20
DRAWN CM-TS	CHECKED M.ROSSI	APPROVED D.CASADIO	DATE 29/02/2024
A1	DRAWING NO. 123A90-FDL-ST-DD-90137	SHEET 001	REV. 1