

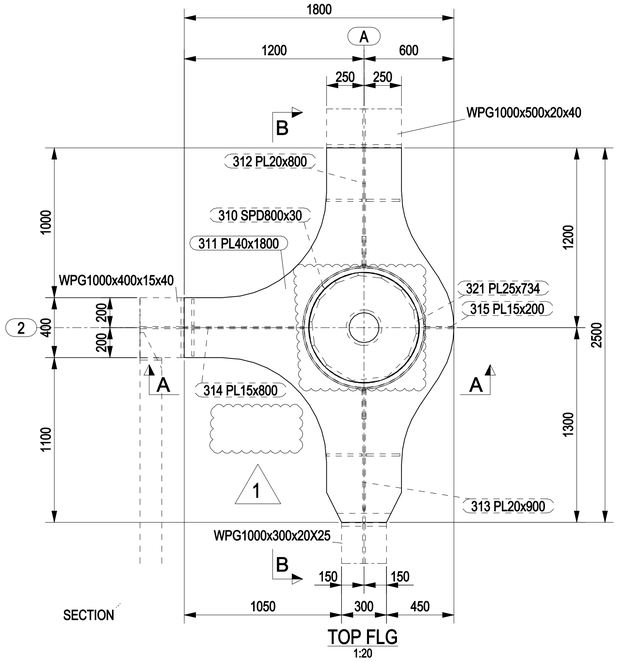


TOP FLG
1:20

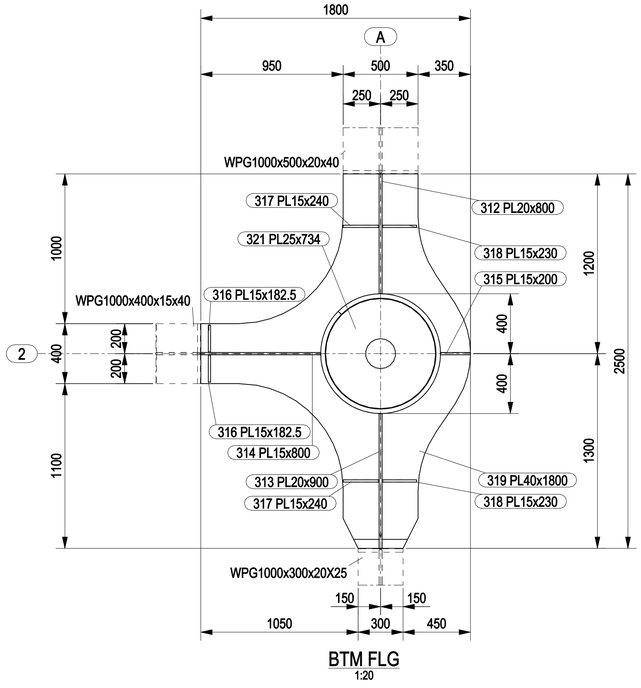


BTM FLG
1:20


MARK	POS.	Q.TY	DENOMINATION	LENGTH (mm)	MATERIAL GRADE	STR. CAT.	WEIGHT (Kg)	P. SURF. (m^2)	NOTES
CWUNO014	310	1	SPD800x30	2300	S420MLO Z	1	1307.9	5.92	
CWUNO014	311	1	PL40x1800	2500	S420MLO Z	1	511.9	3.66	
CWUNO014	312	1	PL20x800	914	S420MLO	1	113.8	1.51	
CWUNO014	313	1	PL20x900	950	S420MLO	1	128.3	1.70	
CWUNO014	314	1	PL15x800	914	S420MLO	1	85.6	1.50	
CWUNO014	315	1	PL15x200	914	S420MLO	1	21.3	0.40	
CWUNO014	316	2	PL15x182.5	920	S420MLO	1	39.5	0.74	
CWUNO014	317	2	PL15x240	920	S420MLO	1	52.0	0.95	
CWUNO014	318	2	PL15x230	920	S420MLO	1	49.8	0.91	
CWUNO014	319	1	PL40x1800	2500	S420MLO Z	1	511.9	3.66	
CWUNO014	321	2	PL25x734	734	S420MLO	1	152.4	1.70	
						TOTALE	2974.5	22.65	

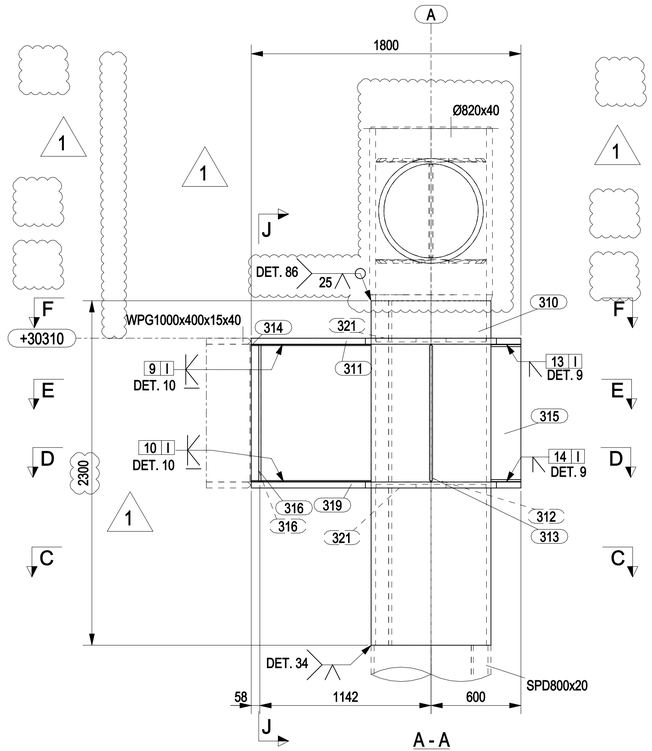


A - A
1:20

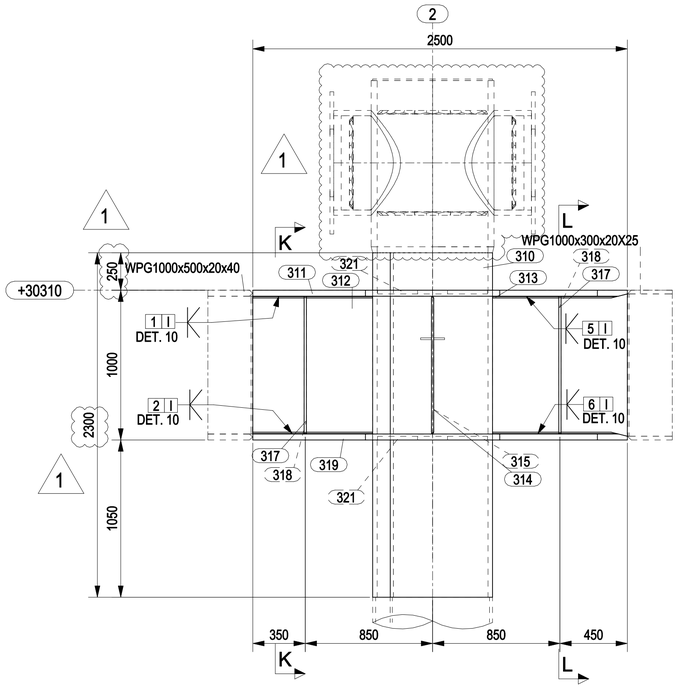


B - B
1:20

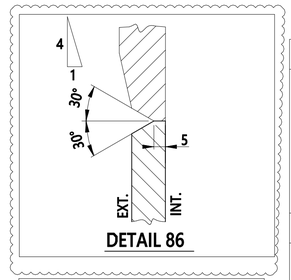


DETAIL 86

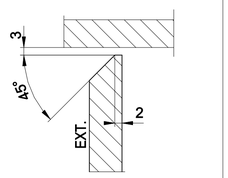


DETAIL 9

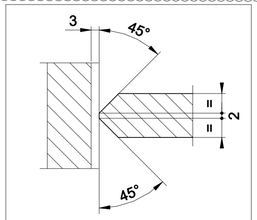

DETAIL 10

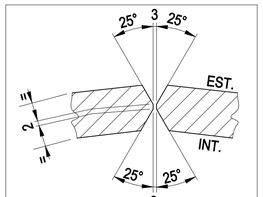

DETAIL 17

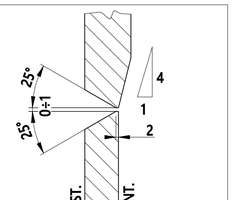


DETTAGLIO 34

NOTES

1 – ALL DIMENSIONS AND ELEVATIONS ARE IN MILLIMETERS U.N.O.
2 – ALL ELEVATIONS ARE REFERED TO C.D.
3 – FOR SECTIONS E DETAILS SEE DWG 90141

KEY PLAN

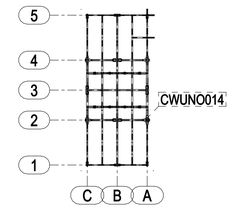

PLAN AT EL.+30310 TOS

HOLDS

REFERENCE DRAWINGS

DWG No.	DESCRIPTION
123A90-DDL-ST-DD-90050	TOPSIDE-PRIMARY STEEL PLAN AT EL.+30310 TOS
123A90-DDL-ST-DD-90052	TOPSIDE-PRIMARY JOINTS UPPER DECK - JOINT - 10 - DETAIL
123A90-DDL-ST-DD-90056	TOPSIDE - LIFTING POINTS

REV.	DATE	DRN	CHKD	APPD	DESCRIPTION
1	29/02/2024	CM-TS	MR	DC	REVISED WHERE INDICATED
0	07/12/2023	CM-TS	MR	DC	ISSUED FOR CONSTRUCTION

CROSSWIND

ROSETTI MARINO

TITLE :
BASE LOAD POWER HUB (BLPH)
TOP SIDES – PRIMARY PLAN AT EL. +30310 TOS
MARK CWUNO014

CONTRACT NO./TITLE CW-I-WP4-2023-05/HOLLANDSE KUST NOORD WIND PARK			SCALE 1:20
DRAWN CM-TS	CHECKED M.ROSSI	APPROVED D.CASADIO	DATE 29/02/2024

A1	DRAWING NO. 123A90-FDL-ST-DD-90141	SHEET 001	REV. 1