
MARK	POS.	Q.TY	DENOMINATION	LENGTH (mm)	MATERIAL GRADE	STR. CAT.	WEIGHT (Kg)	P. SURF. (m^2)	NOTES
CWUPG010	106	2	PL25x400	11314	S420MLO	2	1774.0	19.25	
CWUPG010	107	1	PL15x958.5	11314	S420MLO	2	1265.0	21.85	
CWUPG010	144	2	PL12x182.5	485	S355MLO	3	16.6	0.38	
CWUPG010	150	6	PL10x182.5	645	S355MLO	3	55.4	1.51	
						TOTALE	3111.0	43.00	

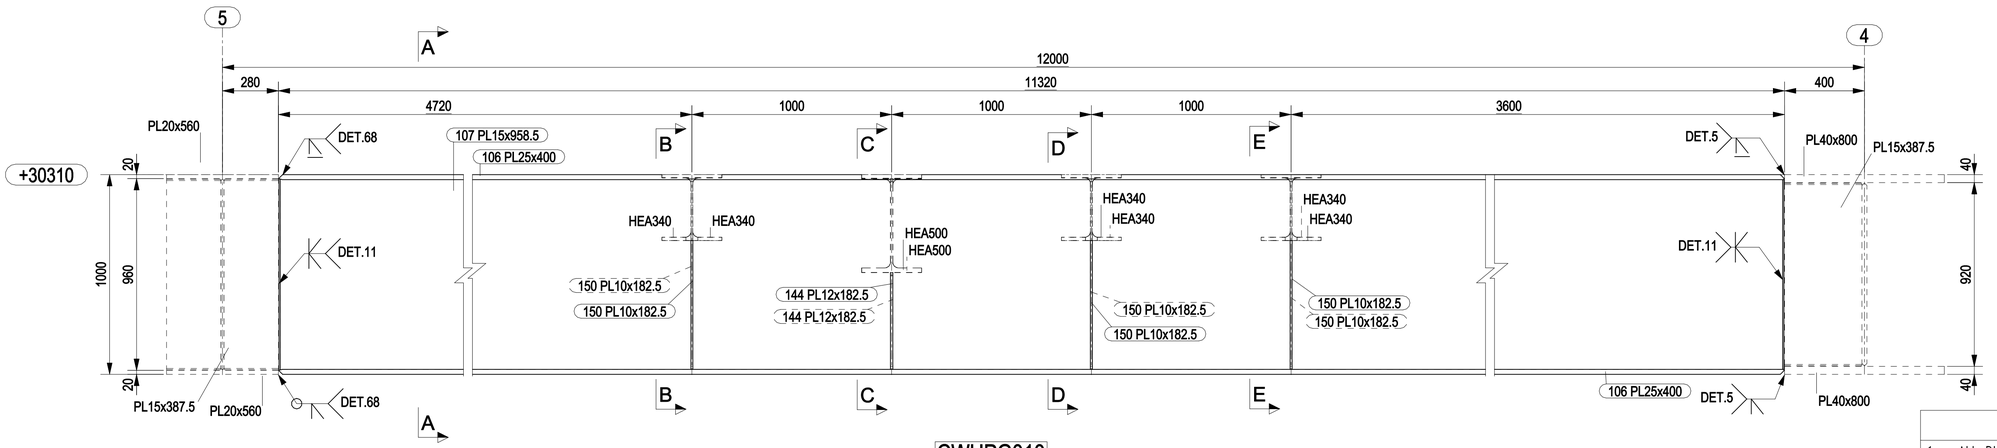


CWUPG010
WPG1000x400x15x25

NOTES

1 – ALL DIMENSIONS AND ELEVATIONS ARE IN MILLIMETERS U.N.O.
2 – ALL ELEVATIONS ARE REFERED TO C.D.

KEY PLAN

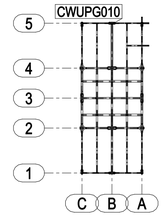



PLAN AT EL.+30310 TOS


HOLDS


REFERENCE DRAWINGS


DWG No.	DESCRIPTION
123A90-DDL-ST-DD-90050	TOPSIDE-PRIMARY STEEL PLAN AT EL.+30310 TOS

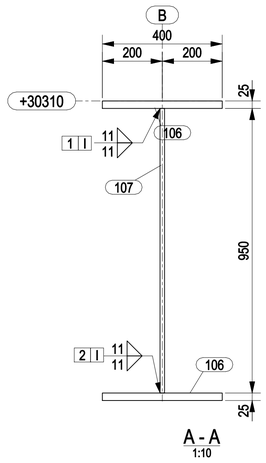


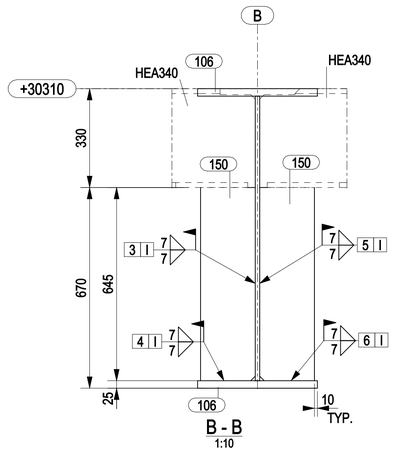

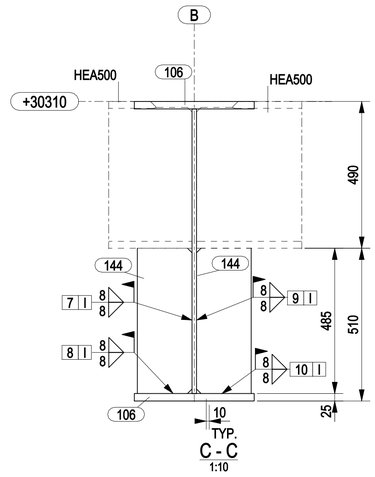


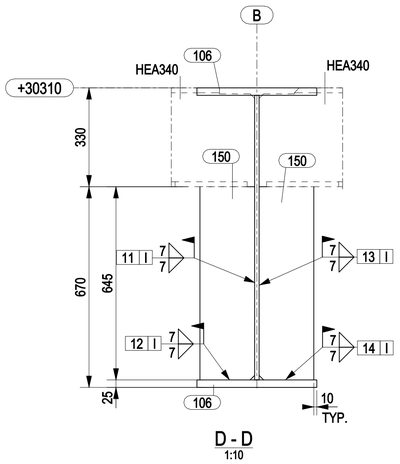

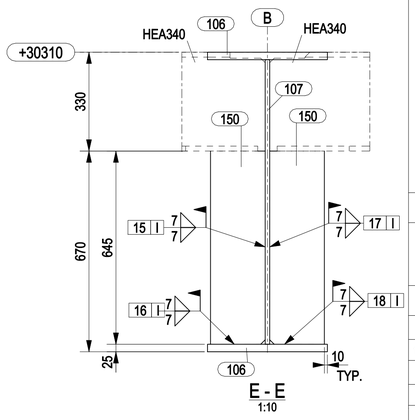


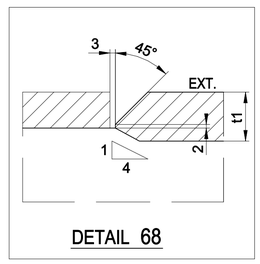

DETAIL 68

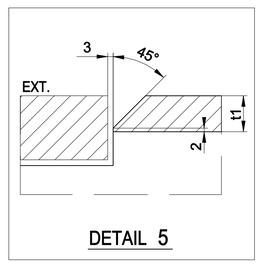

DETAIL 5

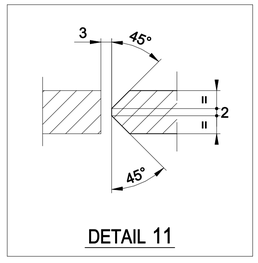

DETAIL 11

REV.	DATE	DRN	CHKD	APPD	DESCRIPTION
1	22/01/2024	CM-TS	MR	DC	RELEASED HOLD
0	07/12/2023	CM-TS	MR	DC	ISSUED FOR CONSTRUCTION

CROSSWIND

ROSETTI MARINO

TITLE :
BASE LOAD POWER HUB (BLPH)
TOP SIDES – PRIMARY PLAN AT EL. +30310 TOS
MARK CWUPG010

CONTRACT NO./TITLE CW-I-WP4-2023-05/HOLLANDSE KUST NOORD WIND PARK			SCALE 1:15
DRAWN CM-TS	CHECKED M.ROSSI	APPROVED D.CASADIO	DATE 07/12/2023

A1	DRAWING NO. 123A90-FDL-ST-DD-90144	SHEET 001	REV. 1