


MARK	POS.	Q.TY	DENOMINATION	LENGTH (mm)	MATERIAL GRADE	STR. CAT.	WEIGHT (Kg)	P. SURF. (m^2)	NOTES
CWUPG047	138	4	PL25x400	1489	S420MLO	2	460.9	5.10	
CWUPG047	365	1	PL15x950	3985	S420MLO	2	445.0	7.71	
CWUPG047	790	2	PL25x610	610	S420MLO	2	137.4	1.51	
CWUPG047	791	2	Ø406.4x15.88	950	API5LX52	2	141.2	1.23	
CWUPG047	792	8	PL15x182.5	400	S355MLO	3	49.9	0.97	
						TOTALE	1234.5	16.52	


1

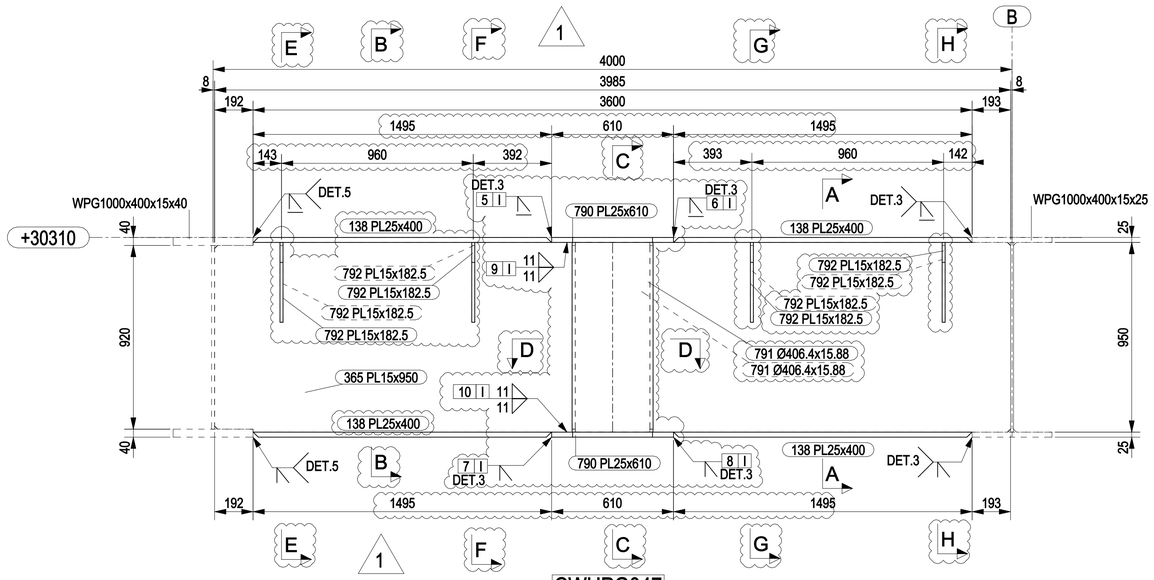



CWUPG047

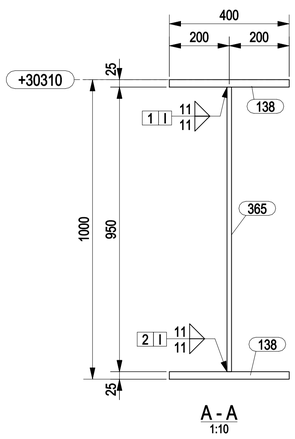


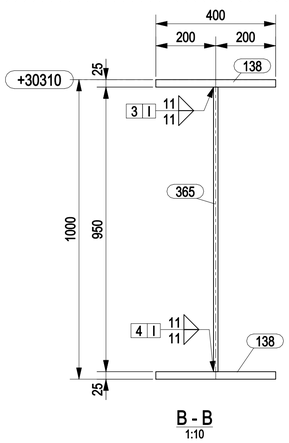


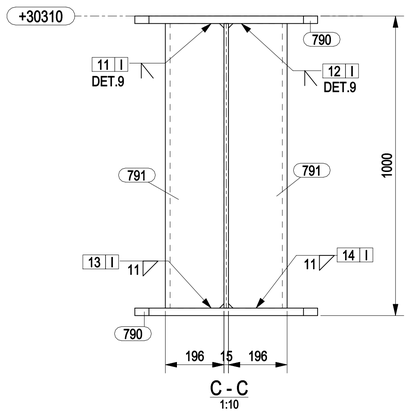


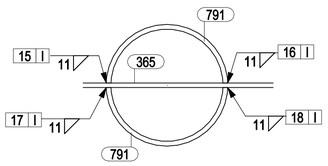

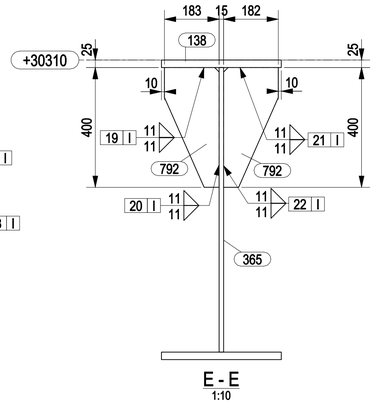


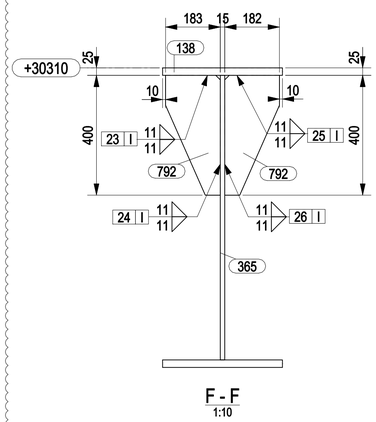


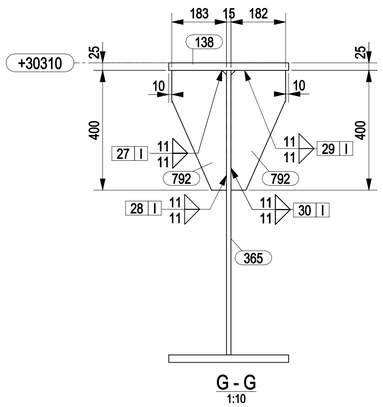


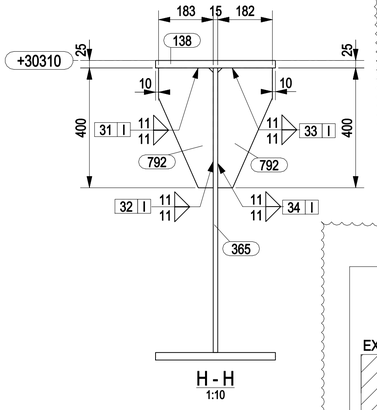

1

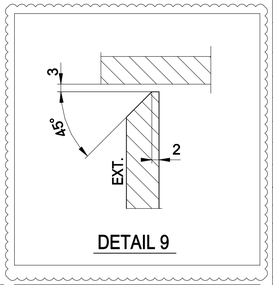

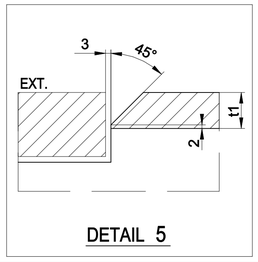


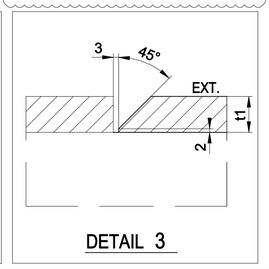

NOTES

1 – ALL DIMENSIONS AND ELEVATIONS ARE IN MILLIMETERS U.N.O.
2 – ALL ELEVATIONS ARE REFERED TO C.D.

KEY PLAN

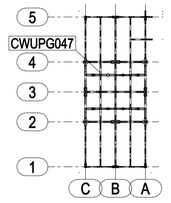

PLAN AT EL.+30310 TOS

HOLDS

REFERENCE DRAWINGS

DWG No.	DESCRIPTION
123A90-DDL-ST-DD-90050	TOPSIDE-PRIMARY STEEL PLAN AT EL.+30310 TOS

REV.	DATE	DRN	CHKD	APPD	DESCRIPTION
1	16/02/2024	CM-TS	MR	DC	REVISED WHERE INDICATED
0	07/12/2023	CM-TS	MR	DC	ISSUED FOR CONSTRUCTION

CROSSWIND

ROSETTI MARINO

TITLE :
BASE LOAD POWER HUB (BLPH)
TOP SIDES – PRIMARY PLAN AT EL. +30310 TOS
MARK CWUPG047

CONTRACT NO./TITLE CW-I-WP4-2023-05/HOLLANDSE KUST NOORD WIND PARK			SCALE 1:15
DRAWN CM-TS	CHECKED M.ROSSI	APPROVED D.CASADIO	DATE 16/02/2024

A1	DRAWING NO. 123A90-FDL-ST-DD-90148	SHEET 001	REV. 1