



CWLTB001 CWLTB002 CWLTB003
CWLTB005 CWLTB007
CWLTB008 CWLTB009 CWLTB013
CWLTB014 CWLTB015

1

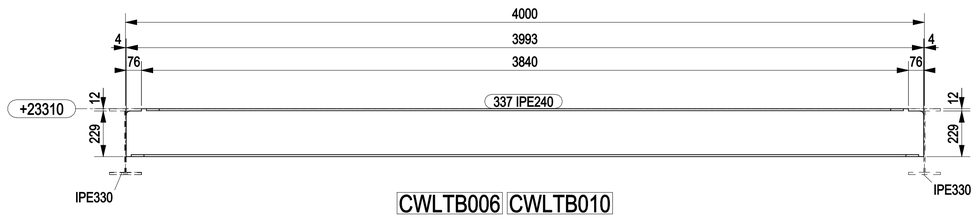


CWLTB006 CWLTB010

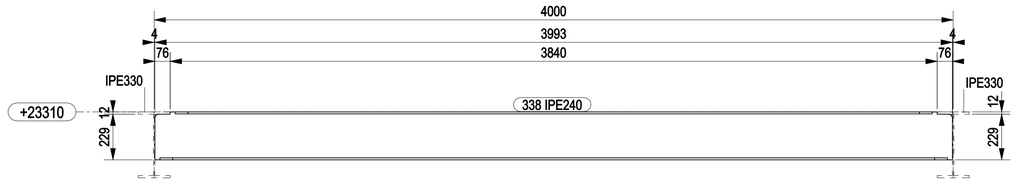


CWLTB012

1

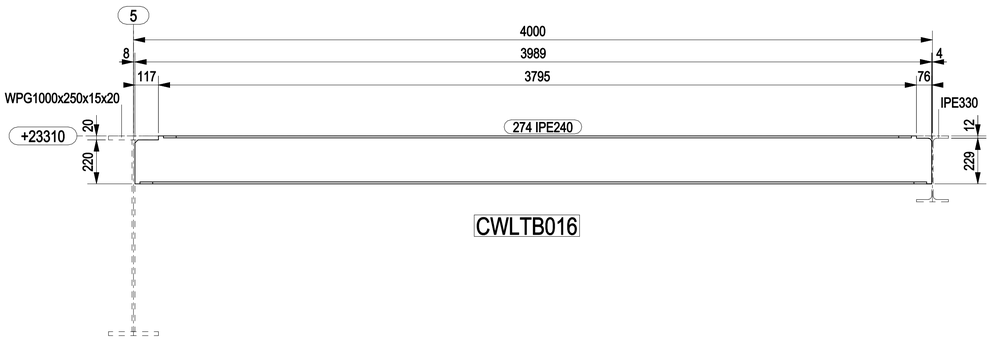


CWLTB016

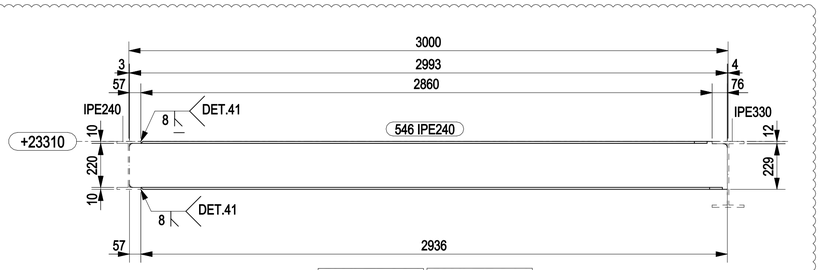

CWLTB004 CWLTB011

1

MARK DELETED: CWLTB017

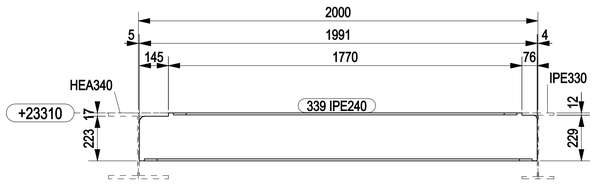

CWLTB018


MARK	POS.	Q.TY	DENOMINATION	LENGTH (mm)	MATERIAL GRADE	STR. CAT.	WEIGHT (Kg)	P. SURF. (m^2)	NOTES
CWLTB001	273	1	IPE240	3992	S355J2	4	119.7	3.68	
CWLTB002	273	1	IPE240	3992	S355J2	4	119.7	3.68	
CWLTB003	273	1	IPE240	3992	S355J2	4	119.7	3.68	
CWLTB004	546	1	IPE240	2993	S355J2	4	89.3	2.76	
CWLTB005	273	1	IPE240	3992	S355J2	4	119.7	3.68	
CWLTB006	337	1	IPE240	3992	S355J2	4	119.7	3.68	
CWLTB007	273	1	IPE240	3992	S355J2	4	119.7	3.68	
CWLTB008	273	1	IPE240	3992	S355J2	4	119.7	3.68	
CWLTB009	273	1	IPE240	3992	S355J2	4	119.7	3.68	
CWLTB010	337	1	IPE240	3992	S355J2	4	119.7	3.68	
CWLTB011	546	1	IPE240	2993	S355J2	4	89.3	2.76	
CWLTB012	338	1	IPE240	3993	S355J2	4	119.7	3.68	
CWLTB013	273	1	IPE240	3992	S355J2	4	119.7	3.68	
CWLTB014	273	1	IPE240	3992	S355J2	4	119.7	3.68	
CWLTB015	273	1	IPE240	3992	S355J2	4	113.6	3.68	
CWLTB016	274	1	IPE240	3989	S355J2	4	119.1	3.68	
CWLTB018	339	1	IPE240	1991	S355J2	4	57.4	1.84	
						TOTALE	1904.5	58.89	

1

NOTES

1 – ALL DIMENSIONS AND ELEVATIONS ARE IN MILLIMETERS U.N.O.
2 – ALL ELEVATIONS ARE REFERED TO C.D.

KEY PLAN

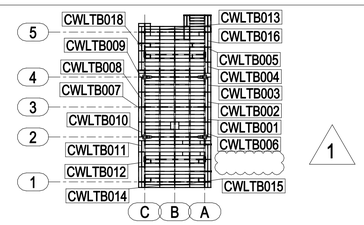

PLAN AT EL.+23310 TOS

1

HOLDS

REFERENCE DRAWINGS

DWG No.	DESCRIPTION
123A90-DDL-ST-DD-90104	TOPSIDE-SECONDARY STEEL PLAN AT EL.+23310 TOS

REV.	DATE	DRN	CHKD	APPD	DESCRIPTION
1	22/01/2024	CM-TS	MR	DC	REVISED WHERE INDICATED
0	11/12/2023	CM-TS	MR	DC	ISSUED FOR CONSTRUCTION

CROSSWIND

ROSETTI MARINO

TITLE :
BASE LOAD POWER HUB (BLPH)
TOP SIDES – TERTIARY PLAN AT EL. +23310 TOS
MARK CWLTB001 TO CWLTB016 – CWLTB018

1

CONTRACT NO./TITLE CW-I-WP4-2023-05/HOLLANDSE KUST NOORD WIND PARK			SCALE 1:15
DRAWN CM-TS	CHECKED M.ROSSI	APPROVED D.CASADIO	DATE 11/12/2023
A1	DRAWING NO. 123A90-FDL-ST-DD-90149	SHEET 001	REV. 1