




CWLTB019 CWLTB020

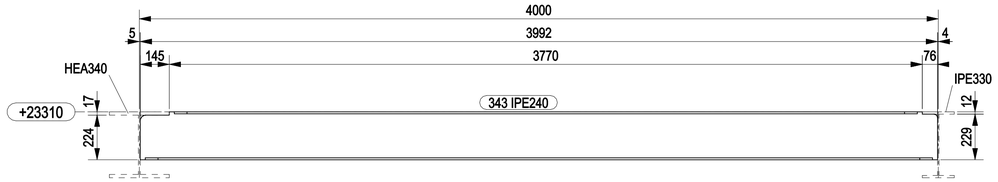


CWLTB021 CWLTB022

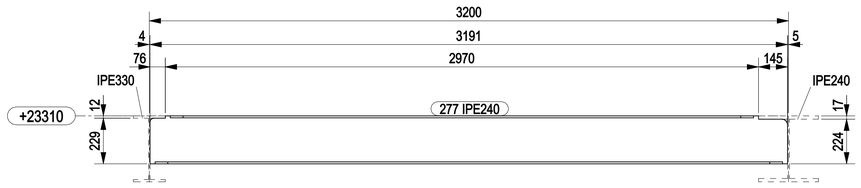


CWLTB023

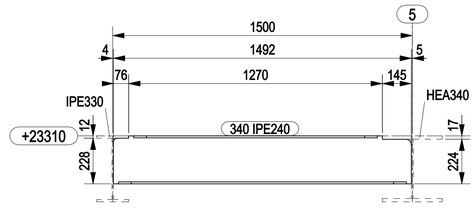


CWLTB028

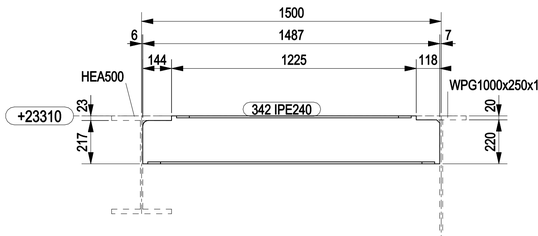


CWLTB030

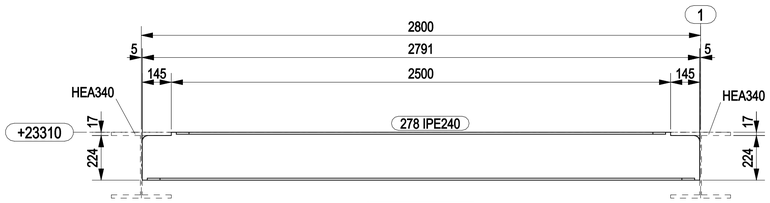


CWLTB024

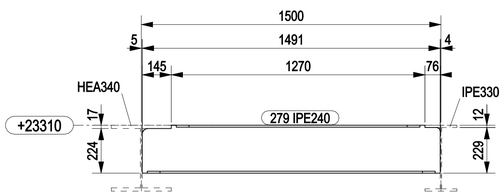


CWLTB025 CWLTB026

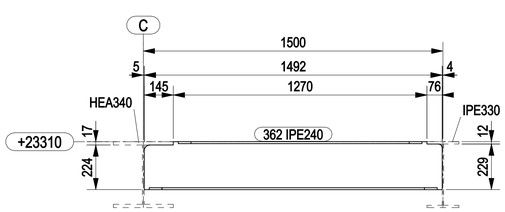

CWLTB027

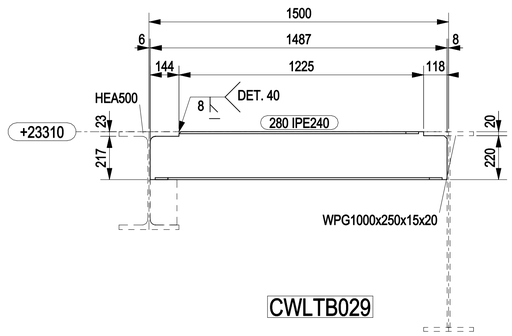

CWLTB029

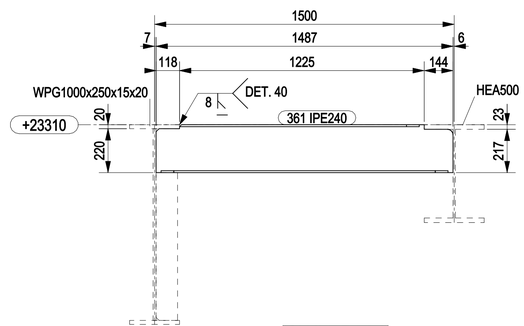


CWLTB031

MARKS DELETED: CWLTB032

MARK	POS.	Q.TY	DENOMINATION	LENGTH (mm)	MATERIAL GRADE	STR. CAT.	WEIGHT (Kg)	P. SURF. (m^2)	NOTES
CWLTB019	276	1	IPE240	3991	S355J2	4	118.9	3.68	
CWLTB020	276	1	IPE240	3991	S355J2	4	118.9	3.68	
CWLTB021	343	1	IPE240	3992	S355J2	4	118.9	3.68	
CWLTB022	343	1	IPE240	3991	S355J2	4	118.9	3.68	
CWLTB023	277	1	IPE240	3191	S355J2	4	94.3	2.94	
CWLTB024	278	1	IPE240	2791	S355J2	4	81.2	2.57	
CWLTB025	279	1	IPE240	1491	S355J2	4	42.0	1.38	
CWLTB026	279	1	IPE240	1491	S355J2	4	42.0	1.38	
CWLTB027	362	1	IPE240	1491	S355J2	4	42.0	1.38	
CWLTB028	340	1	IPE240	1492	S355J2	4	42.0	1.38	
CWLTB029	280	1	IPE240	1486	S355J2	4	41.7	1.37	
CWLTB030	342	1	IPE240	1486	S355J2	4	39.3	1.37	
CWLTB031	361	1	IPE240	1487	S355J2	4	39.6	1.37	
						TOTALE	939.7	29.85	

1

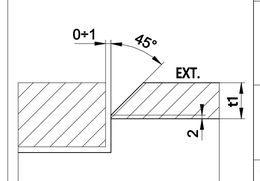


DETAIL 40

NOTES

1 – ALL DIMENSIONS AND ELEVATIONS ARE IN MILLIMETERS U.N.O.
2 – ALL ELEVATIONS ARE REFERED TO C.D.

KEY PLAN

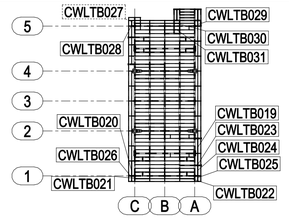

PLAN AT EL.+23310 TOS

HOLDS

REFERENCE DRAWINGS

DWG No.	DESCRIPTION
123A90-DDL-ST-DD-90104	TOPSIDE-SECONDARY STEEL PLAN AT EL.+23310 TOS

REV.	DATE	DRN	CHKD	APPD	DESCRIPTION
1	22/01/2024	CM-TS	MR	DC	REVISED WHERE INDICATED
0	11/12/2023	CM-TS	MR	DC	ISSUED FOR CONSTRUCTION

CROSSWIND

ROSETTI MARINO

TITLE :
BASE LOAD POWER HUB (BLPH)
TOP SIDES – TERTIARY PLAN AT EL. +23310 TOS
MARK CWLTB019 TO CWLTB031

CONTRACT NO./TITLE CW-I-WP4-2023-05/HOLLANDSE KUST NOORD WIND PARK			SCALE 1:15
DRAWN CM-TS	CHECKED M.ROSSI	APPROVED D.CASADIO	DATE 11/12/2023
A1	DRAWING NO. 123A90-FDL-ST-DD-90150	SHEET 001	REV. 1