

MARK	POS.	Q.TY	DENOMINATION	LENGTH (mm)	MATERIAL GRADE	STR. CAT.	WEIGHT (Kg)	P. SURF. (m^2)	NOTES
CWLTB033	282	1	IPE240	2192	S355J2	4	63.5	2.02	
CWLTB034	283	1	IPE240	2991	S355J2	4	87.4	2.76	
CWLTB035	341	1	IPE240	3983	S355J2	4	118.1	3.67	
CWLTB036	344	1	IPE240	3982	S355J2	4	118.1	3.67	
CWLTB037	345	1	IPE240	3982	S355J2	4	118.5	3.67	
CWLTB038	347	1	IPE240	3982	S355J2	4	118.5	3.67	
CWLTB039	341	1	IPE240	3983	S355J2	4	118.1	3.67	
CWLTB040	344	1	IPE240	3982	S355J2	4	118.1	3.67	
CWLTB041	341	1	IPE240	3983	S355J2	4	118.1	3.67	
						TOTALE	978.6	30.48	

1

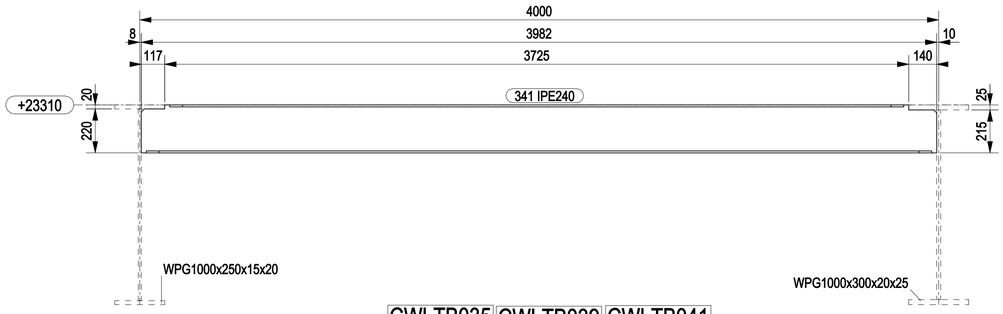


CWLTB035 CWLTB039 CWLTB041

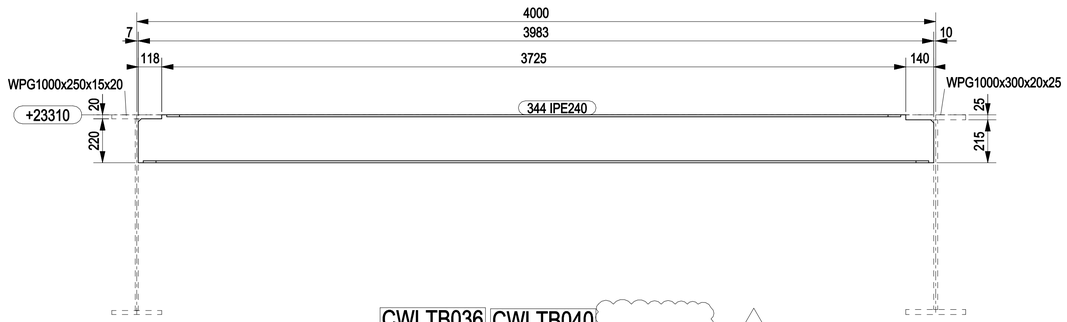


CWLTB036 CWLTB040


1

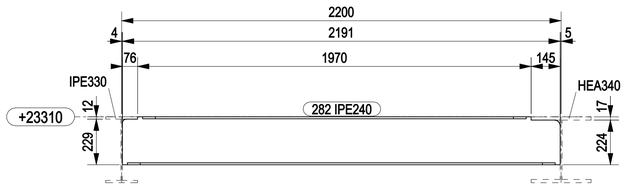


CWLTB033

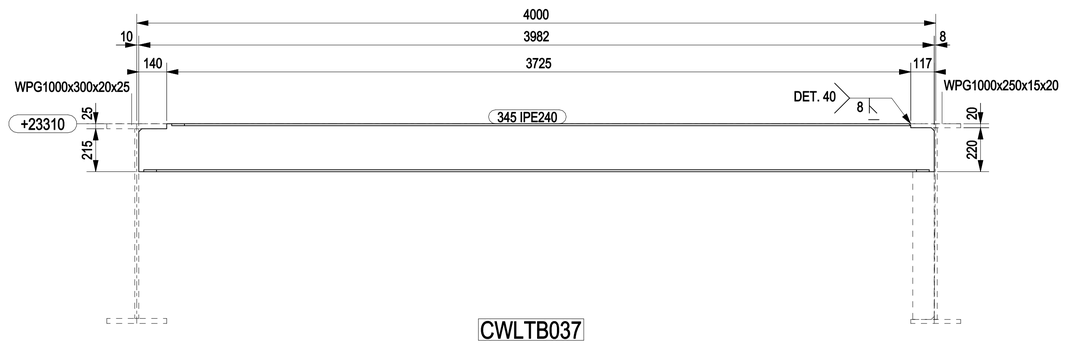

CWLTB037

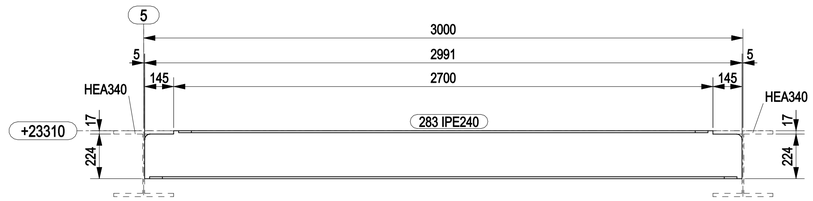


CWLTB034

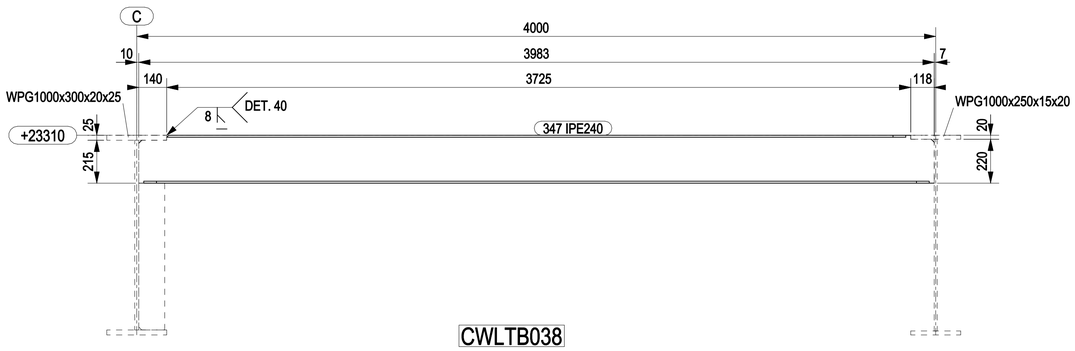

CWLTB038

MARKS DELETED: CWLTB042

1

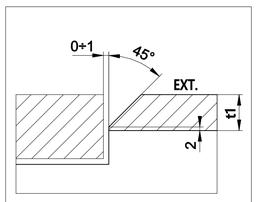


DETAIL 40

NOTES

1 – ALL DIMENSIONS AND ELEVATIONS ARE IN MILLIMETERS U.N.O.
2 – ALL ELEVATIONS ARE REFERED TO C.D.

KEY PLAN

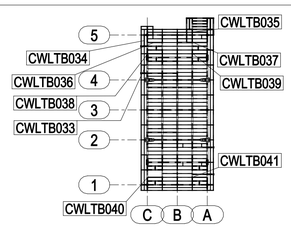

PLAN AT EL.+23310 TOS

HOLDS

REFERENCE DRAWINGS

DWG No.	DESCRIPTION
123A90-DDL-ST-DD-90104	TOPSIDE-SECONDARY STEEL PLAN AT EL.+23310 TOS

REV.	DATE	DRN	CHKD	APPD	DESCRIPTION
1	22/01/2024	CM-TS	MR	DC	REVISED WHERE INDICATED
0	11/12/2023	CM-TS	MR	DC	ISSUED FOR CONSTRUCTION

CROSSWIND

ROSETTI MARINO

TITLE :
BASE LOAD POWER HUB (BLPH)
TOP SIDES – TERTIARY PLAN AT EL. +23310 TOS
MARK CWLTB033 TO CWLTB041

1

CONTRACT NO./TITLE CW-I-WP4-2023-05/HOLLANDSE KUST NOORD WIND PARK			SCALE 1:15
DRAWN CM-TS	CHECKED M.ROSSI	APPROVED D.CASADIO	DATE 11/12/2023
A1	DRAWING NO. 123A90-FDL-ST-DD-90151	SHEET 001	REV. 1