

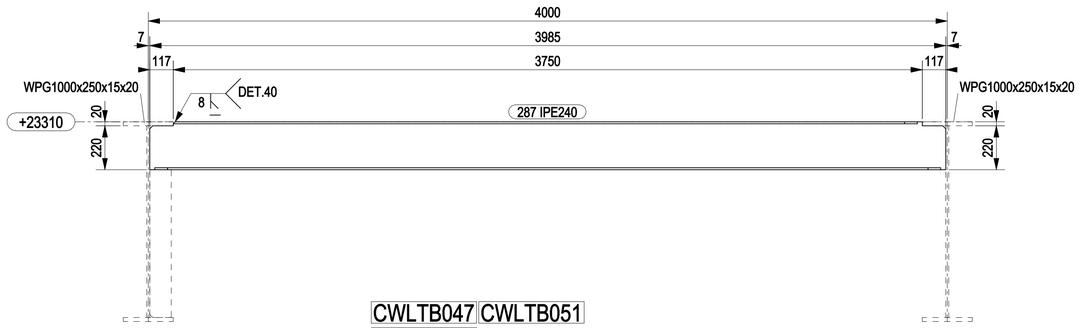



CWLTB047 CWLTB051
CWLTB058

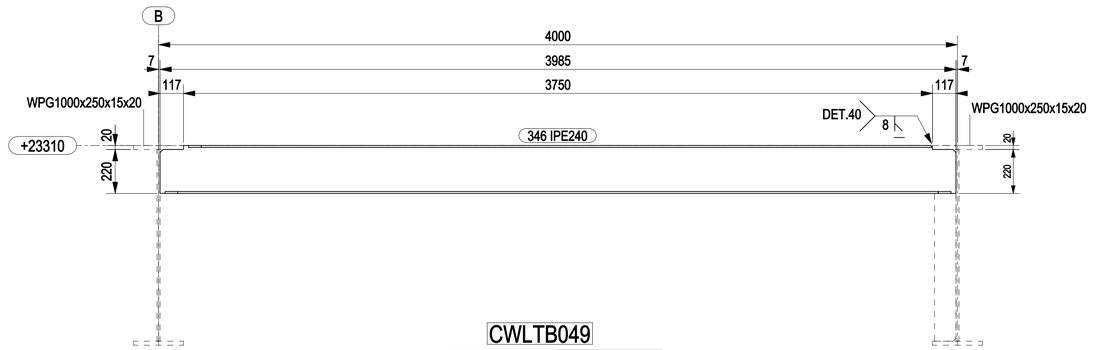

CWLTB049
CWLTB059 CWLTB060

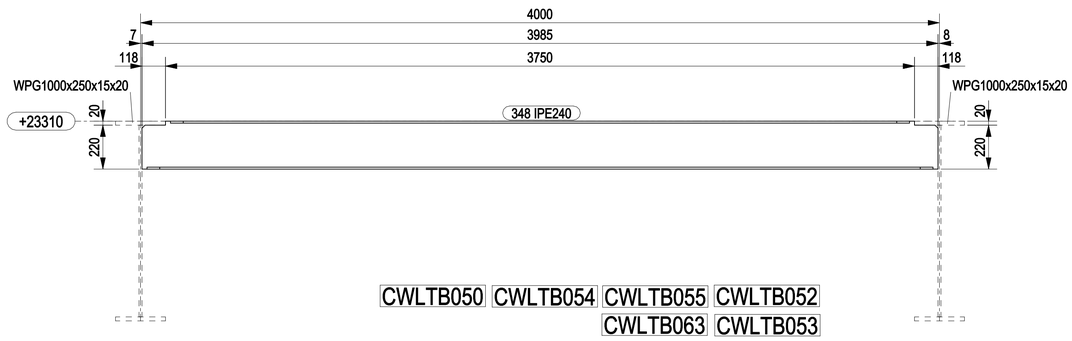

CWLTB050 CWLTB054 CWLTB055 CWLTB052
CWLTB063 CWLTB053

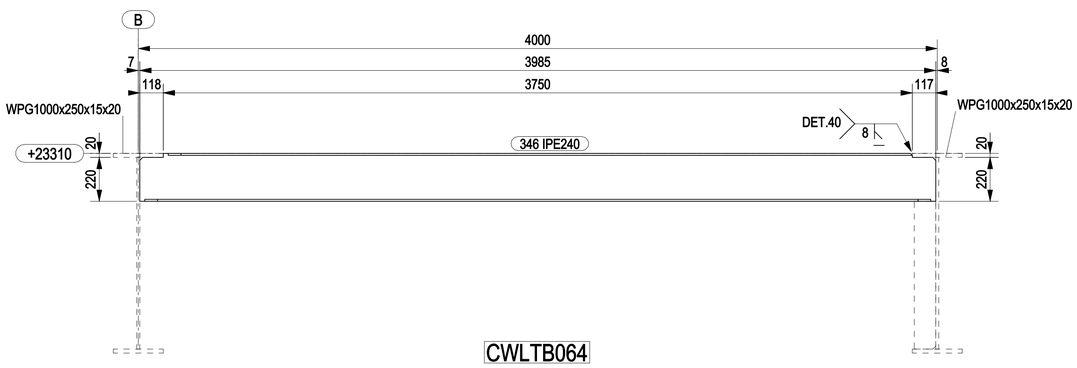

CWLTB064

MARK	POS.	Q.TY	DENOMINATION	LENGTH (mm)	MATERIAL GRADE	STR. CAT.	WEIGHT (Kg)	P. SURF. (m^2)	NOTES
CWLTB047	287	1	IPE240	3985	S355J2	4	118.8	3.67	
CWLTB049	346	1	IPE240	3985	S355J2	4	118.8	3.67	
CWLTB050	348	1	IPE240	3985	S355J2	4	118.5	3.67	
CWLTB051	287	1	IPE240	3985	S355J2	4	118.8	3.67	
CWLTB052	348	1	IPE240	3985	S355J2	4	118.5	3.67	
CWLTB053	348	1	IPE240	3985	S355J2	4	118.5	3.67	
CWLTB054	348	1	IPE240	3985	S355J2	4	118.5	3.67	
CWLTB055	348	1	IPE240	3985	S355J2	4	118.5	3.67	
CWLTB058	287	1	IPE240	3985	S355J2	4	118.8	3.67	
CWLTB059	346	1	IPE240	3985	S355J2	4	118.8	3.67	
CWLTB060	346	1	IPE240	3985	S355J2	4	118.8	3.67	
CWLTB063	348	1	IPE240	3985	S355J2	4	118.5	3.67	
CWLTB064	346	1	IPE240	3985	S355J2	4	118.8	3.67	
						TOTALE	1542.8	47.76	


3

3

3

MARKS DELETED: CWLTB048 - CWLTB056 - CWLTB057 - CWLTB061 - CWLTB062

3

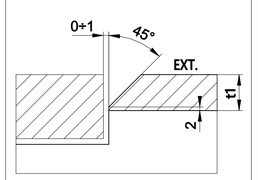


DETAIL 40

NOTES

1 – ALL DIMENSIONS AND ELEVATIONS ARE IN MILLIMETERS U.N.O.
2 – ALL ELEVATIONS ARE REFERED TO C.D.

KEY PLAN

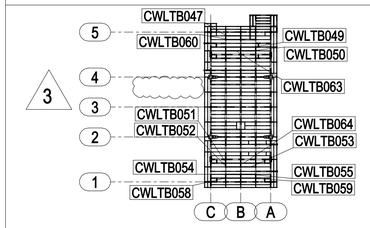

PLAN AT EL.+23310 TOS

HOLDS

REFERENCE DRAWINGS

DWG No.	DESCRIPTION
123A90-DDL-ST-DD-90104	TOPSIDE-SECONDARY STEEL PLAN AT EL.+23310 TOS

REV.	DATE	DRN	CHKD	APPD	DESCRIPTION
3	29/02/2024	CM-TS	MR	DC	REVISED WHERE INDICATED
2	29/01/2024	CM-TS	MR	DC	REVISED WHERE INDICATED
1	22/01/2024	CM-TS	MR	DC	REVISED WHERE INDICATED
0	11/12/2023	CM-TS	MR	DC	ISSUED FOR CONSTRUCTION

CROSSWIND

ROSETTI MARINO

TITLE :
BASE LOAD POWER HUB (BLPH)
TOP SIDES – TERTIARY PLAN AT EL. +23310 TOS 3
MARK CWLTB047 – CWLTB049 TO CWLTB055 – CWLTB058 TO CWLTB060 – CWLTB063 – CWLTB064

CONTRACT NO./TITLE CW-I-WP4-2023-05/HOLLANDSE KUST NOORD WIND PARK			SCALE 1:15
DRAWN CM-TS	CHECKED M.ROSSI	APPROVED D.CASADIO	DATE 29/02/2024

A1	DRAWING NO. 123A90-FDL-ST-DD-90153	SHEET 001	REV. 3