


MARK	POS.	Q.TY	DENOMINATION	LENGTH (mm)	MATERIAL GRADE	STR. CAT.	WEIGHT (Kg)	P. SURF. (m^2)	NOTES
CWLTB065	288	1	IPE240	2487	S355J2	4	68.5	2.29	
CWLTB066	289	1	IPE240	3982	S355J2	4	116.6	3.67	
CWLTB067	354	1	IPE240	3982	S355J2	4	116.6	3.67	
CWLTB068	289	1	IPE240	3982	S355J2	4	116.6	3.67	
CWLTB069	354	1	IPE240	3982	S355J2	4	116.6	3.67	
						TOTALE	535.0	16.98	

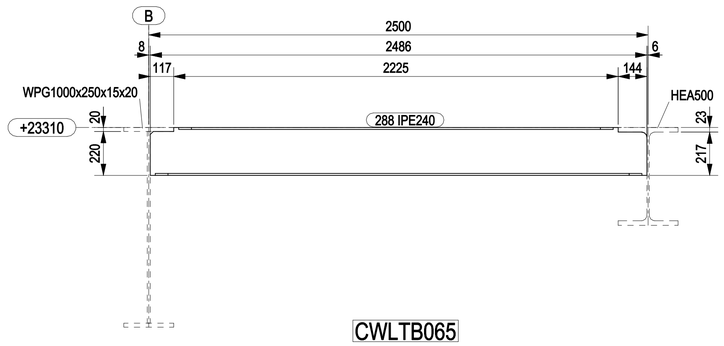

CWLTB065

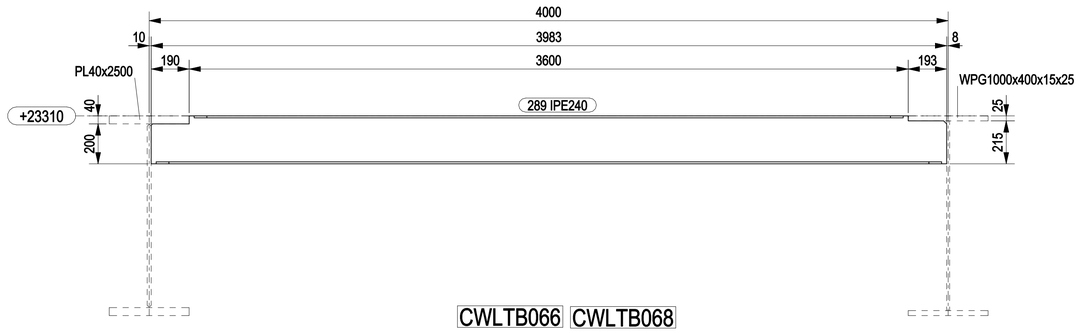

CWLTB066 CWLTB068

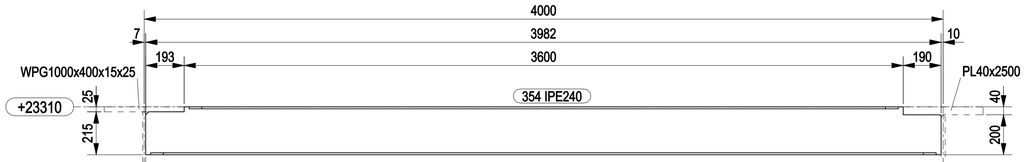


CWLTB067 CWLTB069

NOTES

1 – ALL DIMENSIONS AND ELEVATIONS ARE IN MILLIMETERS U.N.O.
2 – ALL ELEVATIONS ARE REFERED TO C.D.

KEY PLAN

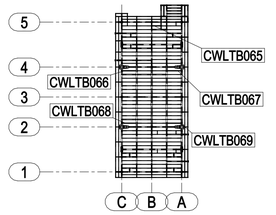

PLAN AT EL.+23310 TOS

HOLDS

REFERENCE DRAWINGS

DWG No.	DESCRIPTION
123A90-DDL-ST-DD-90104	TOPSIDE-SECONDARY STEEL PLAN AT EL.+23310 TOS

REV.	DATE	DRN	CHKD	APPD	DESCRIPTION
0	11/12/2023	CM-TS	MR	DC	ISSUED FOR CONSTRUCTION

CROSSWIND

ROSETTI MARINO

TITLE :
BASE LOAD POWER HUB (BLPH)
TOP SIDES – TERTIARY PLAN AT EL. +23310 TOS
MARK CWLTB065 TO CWLTB069

CONTRACT NO./TITLE CW-I-WP4-2023-05/HOLLANDSE KUST NOORD WIND PARK			SCALE 1:15
DRAWN CM-TS	CHECKED M.ROSSI	APPROVED D.CASADIO	DATE 11/12/2023
A1	DRAWING NO. 123A90-FDL-ST-DD-90154	SHEET 001	REV. 0