
MARK	POS.	Q.TY	DENOMINATION	LENGTH (mm)	MATERIAL GRADE	STR. CAT.	WEIGHT (Kg)	P. SURF. (m^2)	NOTES
CWLTB070	290	1	IPE240	3985	S355J2	4	116.8	3.67	
CWLTB071	290	1	IPE240	3985	S355J2	4	116.8	3.67	
CWLTB072	290	1	IPE240	3985	S355J2	4	116.8	3.67	
CWLTB073	290	1	IPE240	3985	S355J2	4	116.8	3.67	
CWLTB076	290	1	IPE240	3985	S355J2	4	116.8	3.67	
CWLTB077	290	1	IPE240	3985	S355J2	4	116.8	3.67	
CWLTB078	290	1	IPE240	3985	S355J2	4	116.8	3.67	
CWLTB079	290	1	IPE240	3985	S355J2	4	116.8	3.67	
CWLTB080	290	1	IPE240	3985	S355J2	4	116.8	3.67	
CWLTB081	290	1	IPE240	3985	S355J2	4	116.8	3.67	

MARK	POS.	Q.TY	DENOMINATION	LENGTH (mm)	MATERIAL GRADE	STR. CAT.	WEIGHT (Kg)	P. SURF. (m^2)	NOTES
CWLTB082	290	1	IPE240	3985	S355J2	4	116.8	3.67	
CWLTB083	290	1	IPE240	3985	S355J2	4	116.8	3.67	
CWLTB084	290	1	IPE240	3985	S355J2	4	116.8	3.67	
CWLTB085	290	1	IPE240	3985	S355J2	4	116.8	3.67	
CWLTB086	550	1	IPE240	2889	S355J2	4	84.8	2.66	
CWLTB087	550	1	IPE240	2889	S355J2	4	84.8	2.66	
CWLTB089	290	1	IPE240	3985	S355J2	4	116.8	3.67	
CWLTB090	290	1	IPE240	3985	S355J2	4	116.8	3.67	
CWLTB093	290	1	IPE240	3985	S355J2	4	116.8	3.67	
CWLTB094	290	1	IPE240	3985	S355J2	4	116.8	3.67	
						TOTALE	2272.5	71.46	

2

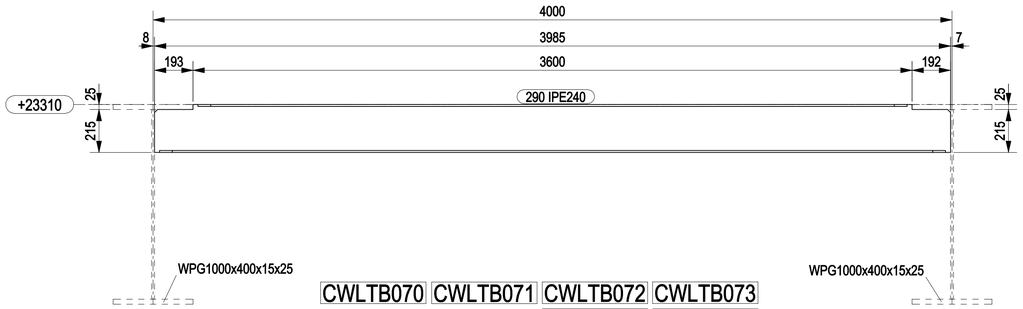


CWLTB070 CWLTB071 CWLTB072 CWLTB073
CWLTB076 CWLTB077
CWLTB078 CWLTB079 CWLTB080 CWLTB081
CWLTB082 CWLTB083 CWLTB084 CWLTB085
CWLTB089 CWLTB090
CWLTB093 CWLTB094


MARKS DELETED: CWLTB074 - CWLTB075 - CWLTB091 - CWLTB092 - CWLTB088

2

2

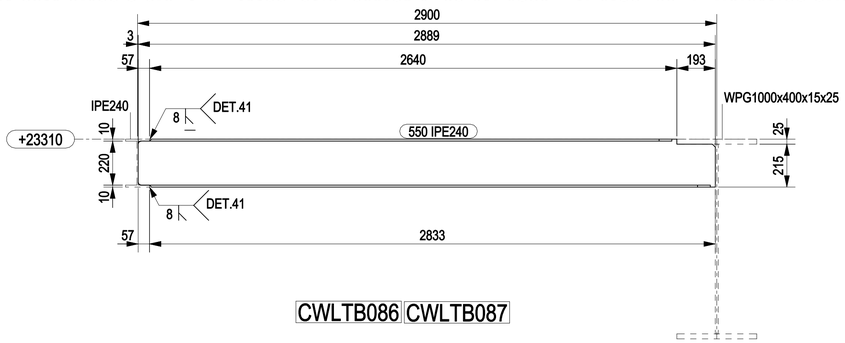

CWLTB086 CWLTB087

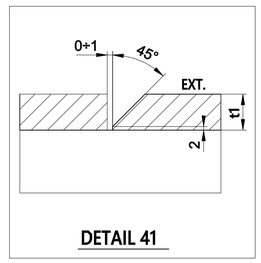


DETAIL 41

2

NOTES

1 – ALL DIMENSIONS AND ELEVATIONS ARE IN MILLIMETERS U.N.O.
2 – ALL ELEVATIONS ARE REFERED TO C.D.

KEY PLAN

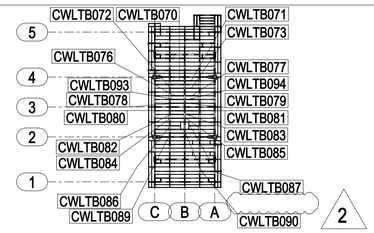

2

PLAN AT EL.+23310 TOS

HOLDS

REFERENCE DRAWINGS

DWG No.	DESCRIPTION
123A90-DDL-ST-DD-90104	TOPSIDE-SECONDARY STEEL PLAN AT EL.+23310 TOS

REV.	DATE	DRN	CHKD	APPD	DESCRIPTION
2	29/02/2024	CM-TS	MR	DC	REVISED WHERE INDICATED
1	22/01/2024	CM-TS	MR	DC	REVISED WHERE INDICATED
0	11/12/2023	CM-TS	MR	DC	ISSUED FOR CONSTRUCTION

CROSSWIND

ROSETTI MARINO

TITLE :
BASE LOAD POWER HUB (BLPH)
TOP SIDES – TERTIARY PLAN AT EL. +23310 TOS
MARK CWLTB070 TO CWLTB073 – CWLTB076 TO CWLTB087 – CWLTB089 CWLTB090 – CWLTB093 – CWLTB094

2

CONTRACT NO./TITLE CW-I-WP4-2023-05/HOLLANDSE KUST NOORD WIND PARK			SCALE 1:15
DRAWN CM-TS	CHECKED M.ROSSI	APPROVED D.CASADIO	DATE 29/02/2024
A1	DRAWING NO. 123A90-FDL-ST-DD-90155	SHEET 001	REV. 2