

MARK	POS.	Q.TY	DENOMINATION	LENGTH (mm)	MATERIAL GRADE	STR. CAT.	WEIGHT (Kg)	P. SURF. (m^2)	NOTES
CWLTB096	355	1	IPE240	3982	S355J2	4	116.8	3.67	
CWLTB097	356	1	IPE240	3982	S355J2	4	116.8	3.67	
CWLTB100	355	1	IPE240	3982	S355J2	4	116.8	3.67	
CWLTB101	356	1	IPE240	3982	S355J2	4	116.8	3.67	
CWLTB102	355	1	IPE240	3982	S355J2	4	116.8	3.67	
CWLTB103	356	1	IPE240	3982	S355J2	4	116.8	3.67	
CWLTB104	355	1	IPE240	3982	S355J2	4	116.8	3.67	
CWLTB105	356	1	IPE240	3982	S355J2	4	116.8	3.67	
CWLTB106	355	1	IPE240	3982	S355J2	4	116.8	3.67	
CWLTB107	356	1	IPE240	3982	S355J2	4	116.8	3.67	
CWLTB108	355	1	IPE240	3982	S355J2	4	116.8	3.67	
CWLTB109	356	1	IPE240	3982	S355J2	4	116.8	3.67	
CWLTB110	355	1	IPE240	3982	S355J2	4	116.8	3.67	
CWLTB111	356	1	IPE240	3982	S355J2	4	116.8	3.67	
CWLTB115	355	1	IPE240	3982	S355J2	4	116.8	3.67	
CWLTB116	356	1	IPE240	3982	S355J2	4	116.8	3.67	
						TOTALE	1868.3	58.75	

3

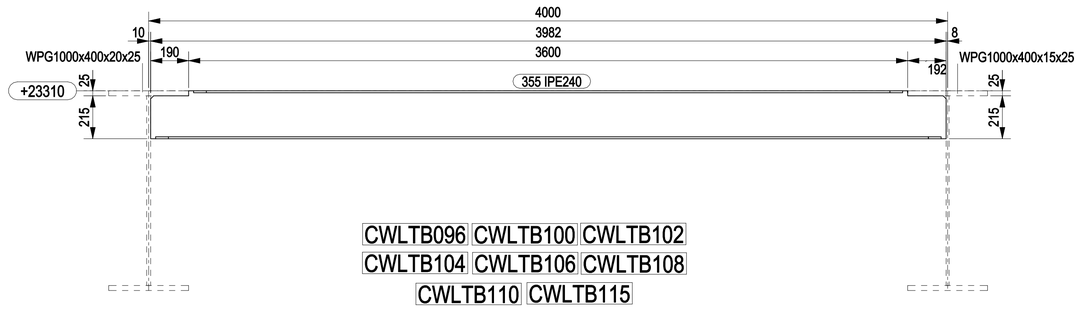

CWLTB096 CWLTB100 CWLTB102
CWLTB104 CWLTB106 CWLTB108
CWLTB110 CWLTB115

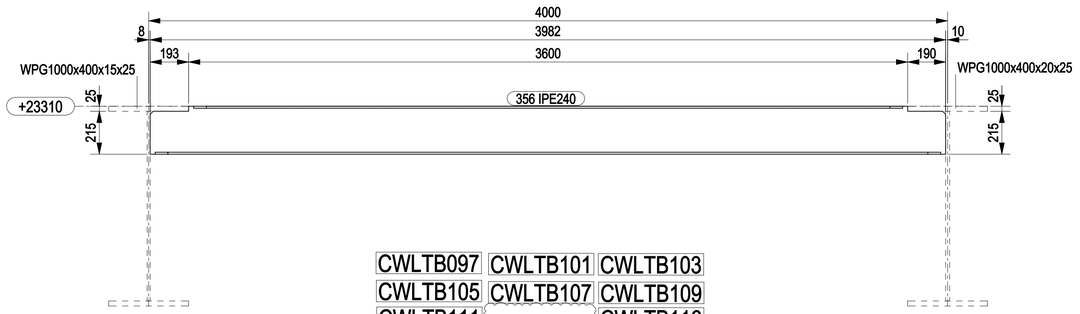

CWLTB097 CWLTB101 CWLTB103
CWLTB105 CWLTB107 CWLTB109
CWLTB111 CWLTB116

3

MARKS DELETED: CWLTB098 - CWLTB099 - CWLTB113 - CWLTB114 CWLTB095 - CWLTB112


3

NOTES

1 – ALL DIMENSIONS AND ELEVATIONS ARE IN MILLIMETERS U.N.O.
2 – ALL ELEVATIONS ARE REFERED TO C.D.

3

KEY PLAN

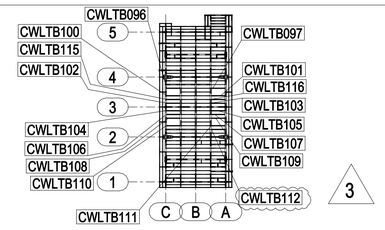

PLAN AT EL.+23310 TOS

3

HOLDS

REFERENCE DRAWINGS

DWG No.	DESCRIPTION
123A90-DDL-ST-DD-90104	TOPSIDE-SECONDARY STEEL PLAN AT EL.+23310 TOS

REV.	DATE	DRN	CHKD	APPD	DESCRIPTION
3	29/02/2024	CM-TS	MR	DC	REVISED WHERE INDICATED
2	29/01/2024	CM-TS	MR	DC	REVISED WHERE INDICATED
1	22/01/2024	CM-TS	MR	DC	REVISED WHERE INDICATED
0	11/12/2023	CM-TS	MR	DC	ISSUED FOR CONSTRUCTION

CROSSWIND

ROSETTI MARINO

TITLE :
BASE LOAD POWER HUB (BLPH)
TOP SIDES – TERTIARY PLAN AT EL. +23310 TOS
MARK CWLTB096 TO CWLTB097 – CWLTB100 TO CWLTB111 – CWLTB115 – CWLTB116

3

CONTRACT NO./TITLE CW-I-WP4-2023-05/HOLLANDSE KUST NOORD WIND PARK | SCALE 1:15

DRAWN CM-TS | CHECKED M.ROSSI | APPROVED D.CASADIO | DATE 11/12/2023

A1 | DRAWING NO. 123A90-FDL-ST-DD-90156 | SHEET 001 | REV. 3