

MARK	POS.	Q.TY	DENOMINATION	LENGTH (mm)	MATERIAL GRADE	STR. CAT.	WEIGHT (Kg)	P. SURF. (m^2)	NOTES
CWLTB123	297	1	IPE240	2992	S355J2	4	88.9	2.76	
CWLTB124	298	1	PL10x107.5	740	S355J2	4	6.2	0.18	
CWLTB126	298	1	PL10x107.5	740	S355J2	4	6.2	0.18	
CWLTB127	298	1	PL10x107.5	740	S355J2	4	6.2	0.18	
CWLTB129	298	1	PL10x107.5	740	S355J2	4	6.2	0.18	
CWLTB133	298	1	PL10x107.5	740	S355J2	4	6.2	0.18	
						TOTALE	128.9	4.16	

MARKS DELETED: CWLTB121 - CWLTB122 - CWLTB130 - CWLTB132
CWLTB117 TO CWLTB120 - CWLTB125 - CWLTB128 - CWLTB131

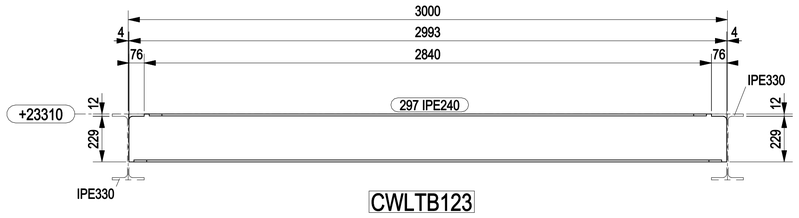

CWLTB123

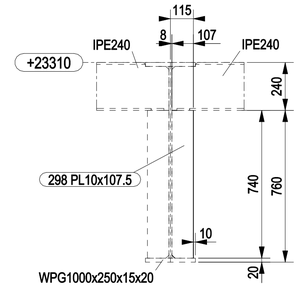


CWLTB124 CWLTB126
CWLTB127 CWLTB129
CWLTB133

NOTES

1 – ALL DIMENSIONS AND ELEVATIONS ARE IN MILLIMETERS U.N.O.
2 – ALL ELEVATIONS ARE REFERED TO C.D.

KEY PLAN

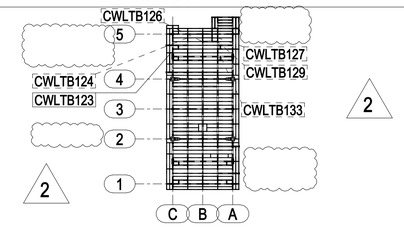

PLAN AT EL.+23310 TOS

HOLDS

REFERENCE DRAWINGS

DWG No.	DESCRIPTION
123A90-DDL-ST-DD-90104	TOPSIDE-SECONDARY STEEL PLAN AT EL.+23310 TOS

REV.	DATE	DRN	CHKD	APPD	DESCRIPTION
2	29/02/2024	CM–TS	MR	DC	REVISED WHERE INDICATED
1	22/01/2024	CM–TS	MR	DC	REVISED WHERE INDICATED
0	11/12/2023	CM–TS	MR	DC	ISSUED FOR CONSTRUCTION

CROSSWIND

ROSETTI MARINO

TITLE :
BASE LOAD POWER HUB (BLPH)
TOP SIDES – TERTIARY PLAN AT EL. +23310 TOS
MARK CWLTB123 – CWLTB124 – CWLTB126 – CWLTB127 – CWLTB129 – CWLTB133

CONTRACT NO./TITLE CW–I–WP4–2023–05/HOLLANDSE KUST NOORD WIND PARK			SCALE 1:15
DRAWN CM–TS	CHECKED M.ROSSI	APPROVED D.CASADIO	DATE 29/02/2024
A1	DRAWING NO. 123A90–FDL–ST–DD–90157	SHEET 001	REV. 2