



CWLTB154
CWLTB156 CWLTB157

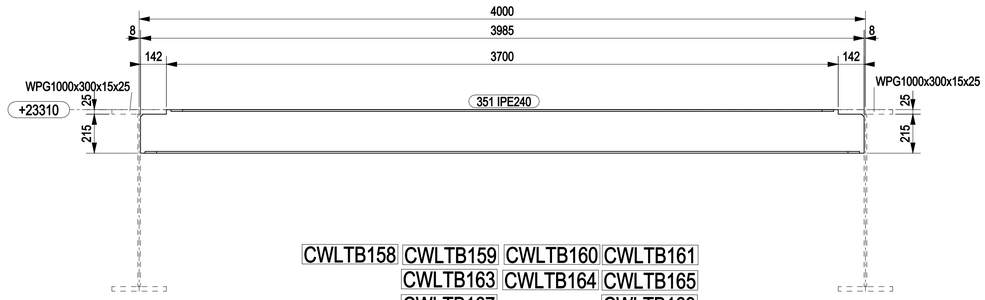

CWLTB158 CWLTB159 CWLTB160 CWLTB161
CWLTB163 CWLTB164 CWLTB165
CWLTB167 CWLTB169

3

3

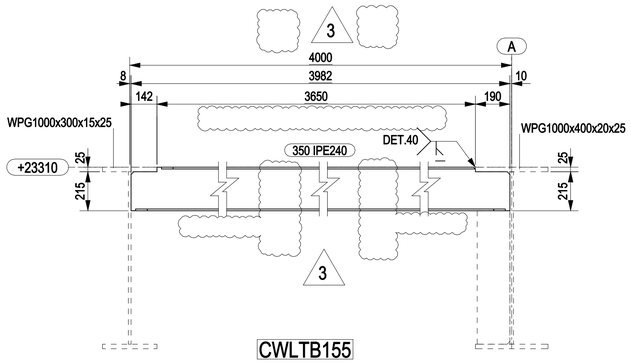


CWLTB155

3

MARK	POS.	Q.TY	DENOMINATION	LENGTH (mm)	MATERIAL GRADE	STR. CAT.	WEIGHT (Kg)	P. SURF. (m^2)	NOTES
CWLTB154	350	1	IPE240	3982	S355J2	4	117.7	3.67	
CWLTB155	350	1	IPE240	3982	S355J2	4	117.7	3.67	
CWLTB156	350	1	IPE240	3982	S355J2	4	117.7	3.67	
CWLTB157	350	1	IPE240	3982	S355J2	4	117.7	3.67	
CWLTB158	351	1	IPE240	3985	S355J2	4	117.9	3.67	
CWLTB159	351	1	IPE240	3985	S355J2	4	117.9	3.67	
CWLTB160	351	1	IPE240	3985	S355J2	4	117.9	3.67	
CWLTB161	351	1	IPE240	3985	S355J2	4	117.9	3.67	
CWLTB163	351	1	IPE240	3985	S355J2	4	117.9	3.67	
CWLTB164	351	1	IPE240	3985	S355J2	4	117.9	3.67	
CWLTB165	351	1	IPE240	3985	S355J2	4	117.9	3.67	
CWLTB167	351	1	IPE240	3985	S355J2	4	117.9	3.67	
CWLTB169	351	1	IPE240	3985	S355J2	4	117.9	3.67	
CWLTB171	351	1	IPE240	3985	S355J2	4	117.9	3.67	
CWLTB171	1030	1	PL10x46.9	220	S355J2	4	0.08	0.03	
CWLTB172	351	1	IPE240	3985	S355J2	4	117.9	3.67	
						TOTALE	1769.9	55.18	

3


3

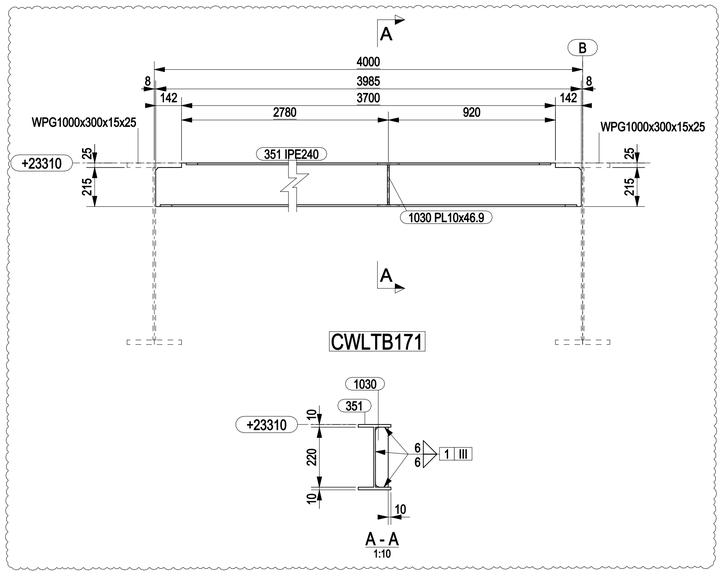

CWLTB171



3

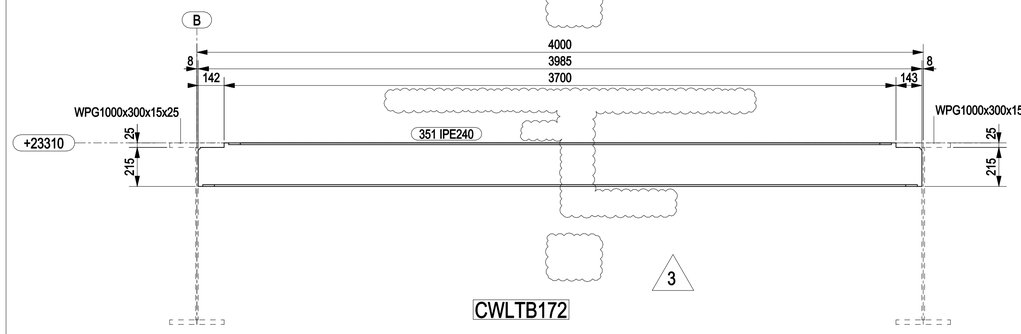


CWLTB172

3

3

3

MARKS DELETED: CWLTB153 -
CWLTB162 - CWLTB166
CWLTB168 - CWLTB170

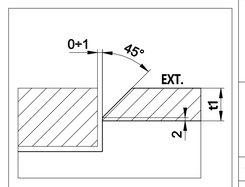


DETAIL 40

NOTES

1 – ALL DIMENSIONS AND ELEVATIONS ARE IN MILLIMETERS U.N.O.
2 – ALL ELEVATIONS ARE REFERED TO C.D.

KEY PLAN

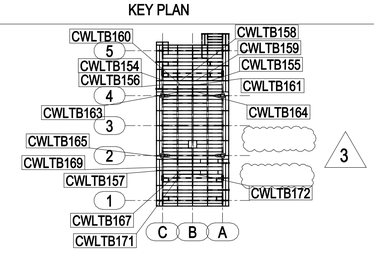

PLAN AT EL.+23310 TOS

HOLDS

REFERENCE DRAWINGS

DWG No.	DESCRIPTION
123A90-DDL-ST-DD-90104	TOPSIDE-SECONDARY STEEL PLAN AT EL.+23310 TOS

REV.	DATE	DRN	CHKD	APPD	DESCRIPTION
3	29/02/2024	CM-TS	MR	DC	REVISED WHERE INDICATED
2	29/01/2024	CM-TS	MR	DC	REVISED WHERE INDICATED
1	22/01/2024	CM-TS	MR	DC	REVISED WHERE INDICATED
0	11/12/2023	CM-TS	MR	DC	ISSUED FOR CONSTRUCTION

CROSSWIND

ROSETTI MARINO

TITLE :
BASE LOAD POWER HUB (BLPH)
TOP SIDES – TERTIARY PLAN AT EL. +23310 TOS
MARK CWLTB154 TO CWLTB161 – CWLTB163 TO CWLB165 – CWLTB167
CWLTB169 – CWLTB171 – CWLTB172

CONTRACT NO./TITLE CW-I-WP4-2023-05/HOLLANDSE KUST NOORD WIND PARK			SCALE 1:15
DRAWN CM-TS	CHECKED M.ROSSI	APPROVED D.CASADIO	DATE 22/01/2024
A1	DRAWING NO. 123A90-FDL-ST-DD-90159	SHEET 001	REV. 3