
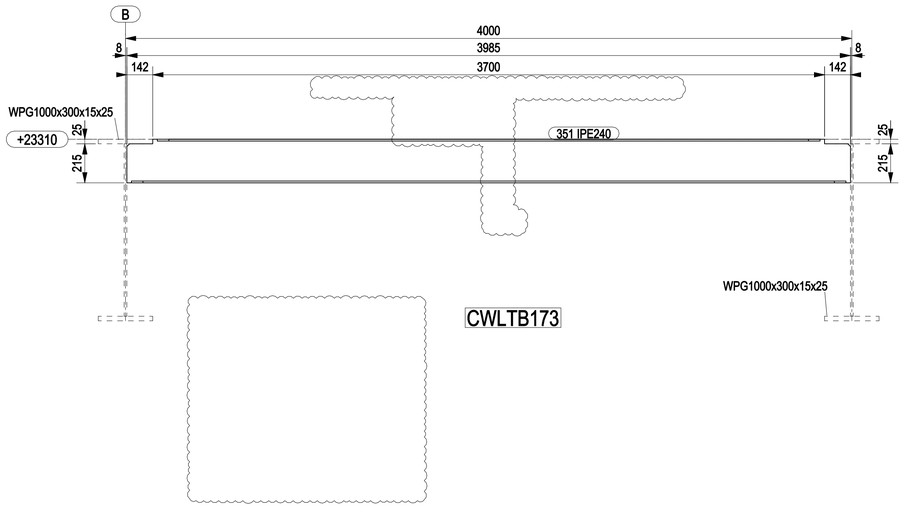


CWLTB173

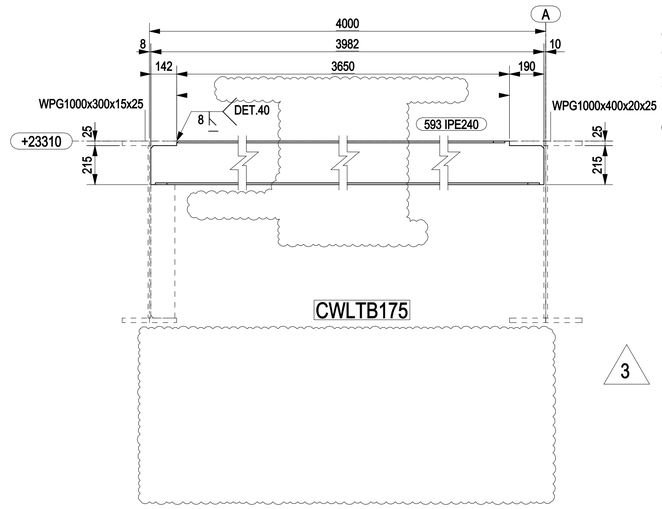


CWLTB175

3

MARK	POS.	Q.TY	DENOMINATION	LENGTH (mm)	MATERIAL GRADE	STR. CAT.	WEIGHT (Kg)	P. SURF. (m^2)	NOTES
CWLTB173	351	1	IPE240	3985	S355J2	4	117.9	3.67	
CWLTB175	593	1	IPE240	3982	S355J2	4	117.7	3.67	
CWLTB178	352	1	IPE240	3982	S355J2	4	117.3	3.67	
CWLTB179	352	1	IPE240	3982	S355J2	4	117.3	3.67	
CWLTB180	352	1	IPE240	3982	S355J2	4	117.3	3.67	
CWLTB181	352	1	IPE240	3982	S355J2	4	117.3	3.67	
CWLTB182	353	1	IPE240	3982	S355J2	4	117.2	3.67	
CWLTB183	353	1	IPE240	3982	S355J2	4	117.2	3.67	
CWLTB184	353	1	IPE240	3982	S355J2	4	117.2	3.67	
CWLTB185	359	1	IPE240	3982	S355J2	4	117.2	3.67	
						TOTALE	1173.5	36.72	

MARKS DELETED: CWLTB176 - CWLTB186 - CWLTB174 - CWLTB177


3

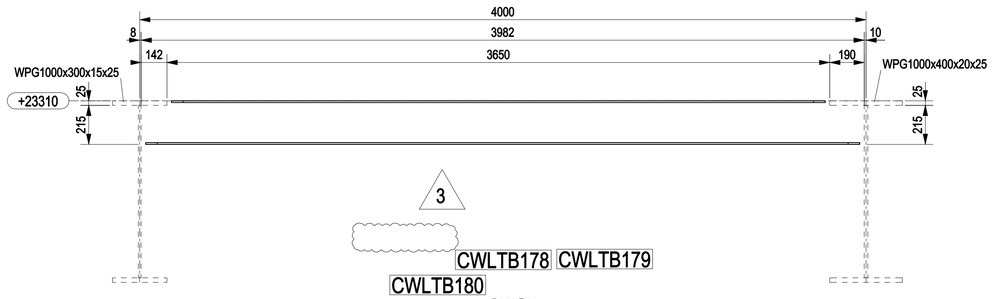

3


CWLTB178 CWLTB179

CWLTB180

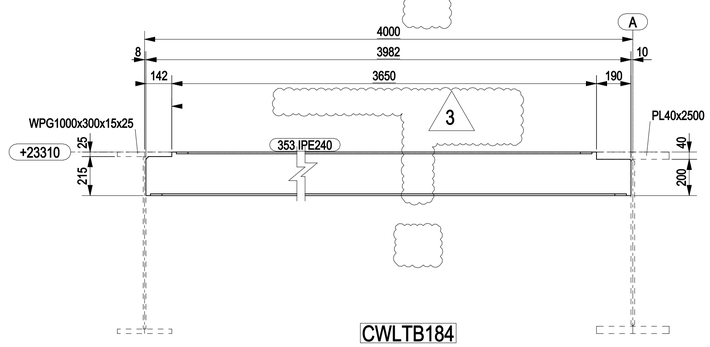


3


CWLTB184

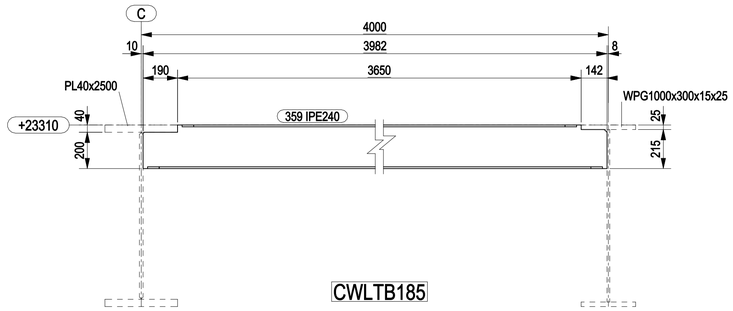

CWLTB185

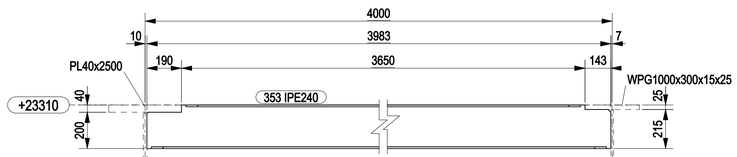


CWLTB182 CWLTB183

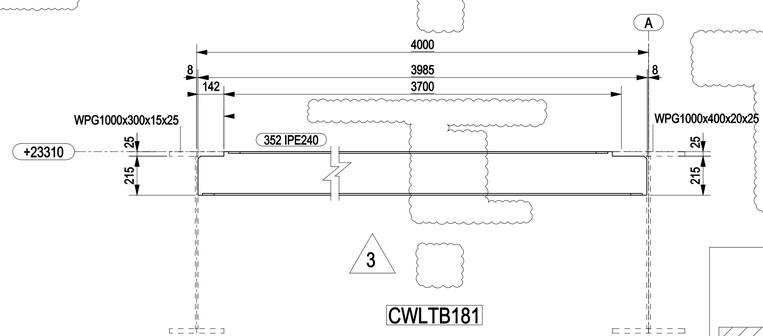

3

CWLTB181

3

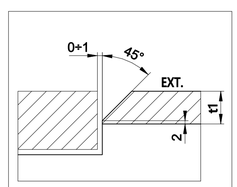


DETAIL 40

NOTES

1 – ALL DIMENSIONS AND ELEVATIONS ARE IN MILLIMETERS U.N.O.
2 – ALL ELEVATIONS ARE REFERED TO C.D.

KEY PLAN

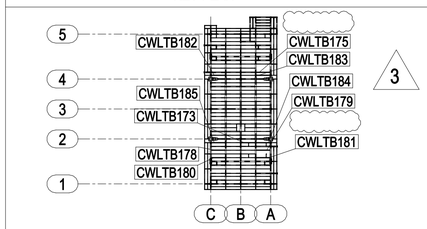

PLAN AT EL.+23310 TOS

HOLDS

REFERENCE DRAWINGS

DWG No.	DESCRIPTION
123A90-DDL-ST-DD-90104	TOPSIDE-SECONDARY STEEL PLAN AT EL.+23310 TOS

REV.	DATE	DRN	CHKD	APPD	DESCRIPTION
3	29/02/2024	CM-TS	MR	DC	REVISED WHERE INDICATED
2	29/01/2024	CM-TS	MR	DC	REVISED WHERE INDICATED
1	22/01/2024	CM-TS	MR	DC	REVISED WHERE INDICATED
0	11/12/2023	CM-TS	MR	DC	ISSUED FOR CONSTRUCTION

CROSSWIND

ROSETTI MARINO

TITLE :
BASE LOAD POWER HUB (BLPH)
TOP SIDES – TERTIARY PLAN AT EL. +23310 TOS
MARK CWLTB173 – CWLTB175 – CWLTB178 TO CWLTB185

CONTRACT NO./TITLE CW-I-WP4-2023-05/HOLLANDSE KUST NOORD WIND PARK			SCALE 1:15
DRAWN CM-TS	CHECKED M.ROSSI	APPROVED D.CASADIO	DATE 22/01/2024
A1	DRAWING NO. 123A90-FDL-ST-DD-90160	SHEET 001	REV. 3