

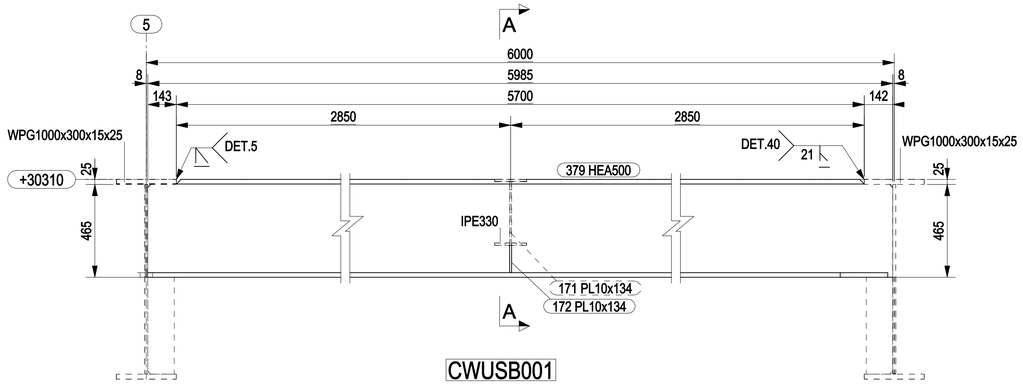



CWUSB001

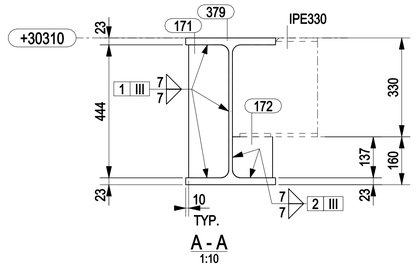


MARK	POS.	Q.TY	DENOMINATION	LENGTH (mm)	MATERIAL GRADE	STR. CAT.	WEIGHT (Kg)	P. SURF. (m^2)	NOTES
CWUSB001	171	1	PL10x134	444	S355MLO	3	4.6	0.13	
CWUSB001	172	1	PL10x134	137	S355MLO	3	1.4	0.04	
CWUSB001	379	1	HEA500	5985	S355J2	3	905.5	12.63	
CWUSB002	176	2	PL12x134	444	S355MLO	3	11.1	0.26	
CWUSB002	381	1	HEA500	2601	S355J2	3	366.8	5.49	
CWUSB002	408	1	PL25x300	1082	S355MLO	3	63.5	0.72	
CWUSB002	409	1	PL15x483.5	967	S355MLO	3	27.4	0.50	
CWUSB002	411	3	PL10x134	444	S355MLO	3	13.9	0.39	
CWUSB002	412	3	PL10x134	137	S355MLO	3	4.3	0.13	
CWUSB040	378	1	HEA500	4484	S355J2	3	664.2	9.46	
CWUSB040	410	1	PL12x134	444	S355MLO	3	5.6	0.13	
						TOTALE	2068.3	29.88	

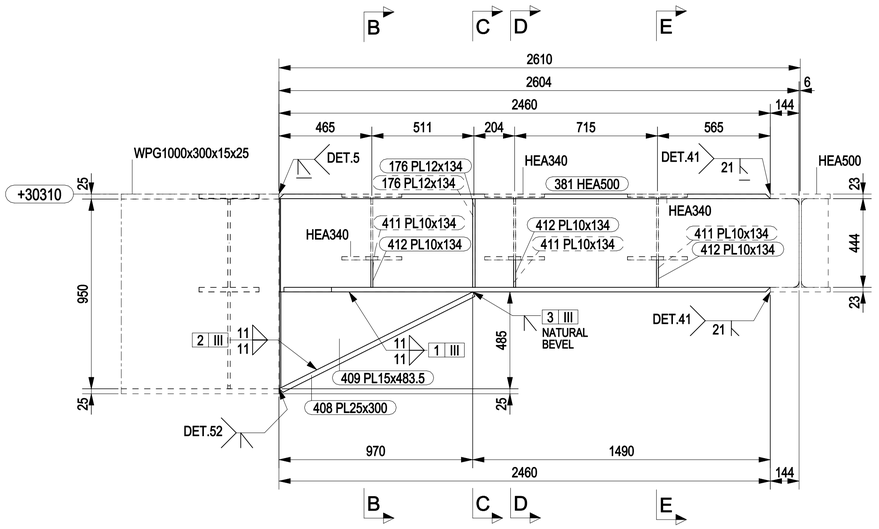


CWUSB002

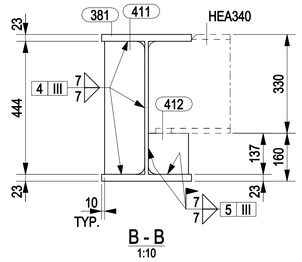


B - B
1:10

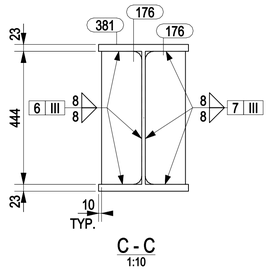


C - C
1:10

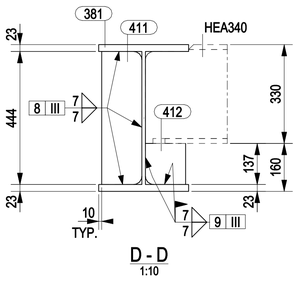


D - D
1:10

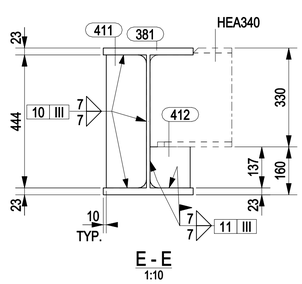


E - E
1:10

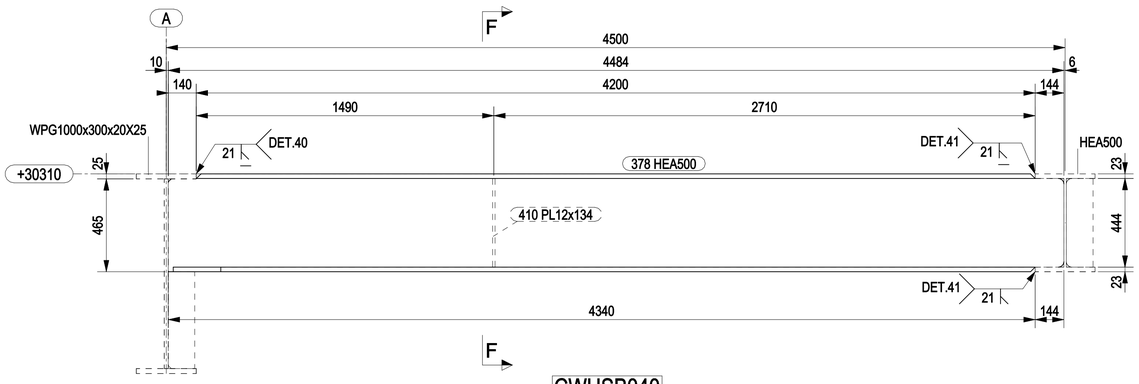

CWUSB040

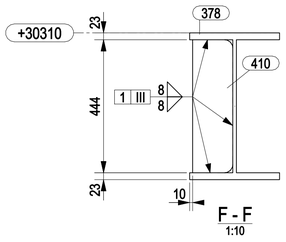

F - F
1:10

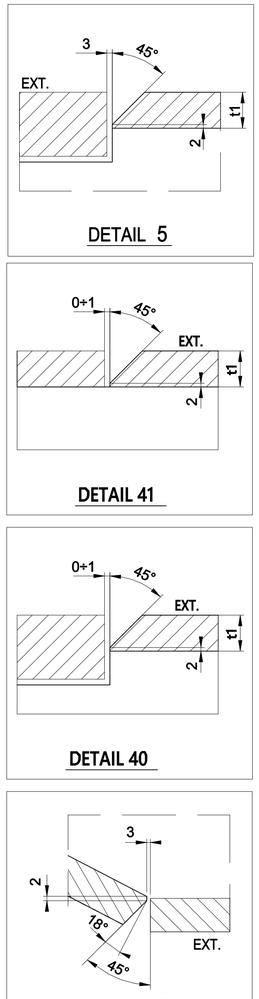

DETAIL 5

DETAIL 41


DETAIL 40

DETAIL 52

NOTES

1 – ALL DIMENSIONS AND ELEVATIONS ARE IN MILLIMETERS U.N.O.
2 – ALL ELEVATIONS ARE REFERED TO C.D.

KEY PLAN

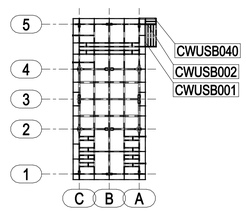

PLAN AT EL.+30310 TOS

HOLDS

REFERENCE DRAWINGS

DWG No.	DESCRIPTION
123A90-DDL-ST-DD-90058	TOPSIDE-SECONDARY STEEL PLAN AT EL.+30310 TOS

REV.	DATE	DRN	CHKD	APPD	DESCRIPTION
0	13/12/2023	CM-TS	MR	DC	ISSUED FOR CONSTRUCTION

CROSSWIND

ROSETTI MARINO

TITLE :
BASE LOAD POWER HUB (BLPH)
TOP SIDES – SECONDARY PLAN AT EL. +30310 TOS
MARK CWUSB001 – CWUSB002 – CWUSB040

CONTRACT NO./TITLE CW-I-WP4-2023-05/HOLLANDSE KUST NOORD WIND PARK			SCALE 1:15
DRAWN CM-TS	CHECKED M.ROSSI	APPROVED D.CASADIO	DATE 13/12/2023
A1	DRAWING NO. 123A90-FDL-ST-DD-90161	SHEET 001	REV. 0