


MARK	POS.	Q.TY	DENOMINATION	LENGTH (mm)	MATERIAL GRADE	STR. CAT.	WEIGHT (Kg)	P. SURF. (m^2)	NOTES
CWUSB041	380	1	HEA500	1487	S355J2	3	205.2	3.14	
CWUSB041	411	1	PL10x134	444	S355MLO	3	4.6	0.13	
CWUSB041	412	1	PL10x134	137	S355MLO	3	1.4	0.04	
CWUSB042	381	1	HEA500	2601	S355J2	3	366.8	5.49	
CWUSB042	408	1	PL25x300	1082	S355MLO	3	63.5	0.72	
CWUSB042	409	1	PL15x483.5	967	S355MLO	3	27.4	0.50	
CWUSB042	410	2	PL12x134	444	S355MLO	3	11.1	0.26	
CWUSB042	411	3	PL10x134	444	S355MLO	3	13.9	0.39	
CWUSB042	412	3	PL10x134	137	S355MLO	3	4.3	0.13	
CWUSB043	382	1	HEA500	7800	S355J2	3	1210.7	16.46	
CWUSB043	410	3	PL12x134	444	S355MLO	3	16.7	0.40	
CWUSB043	411	1	PL10x134	444	S355MLO	3	4.6	0.13	
CWUSB043	412	1	PL10x134	137	S355MLO	3	1.4	0.04	
						TOTALE	1931.8	27.82	

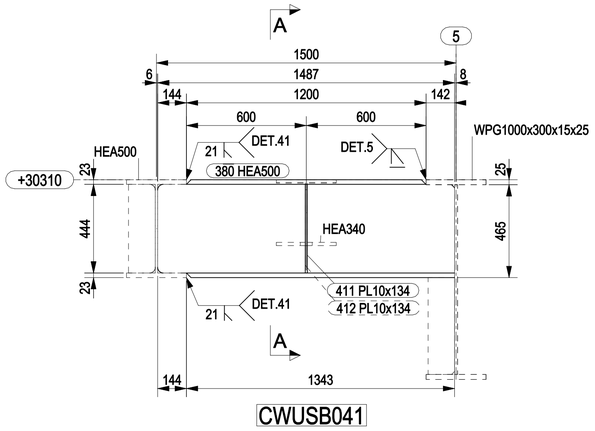


CWUSB041

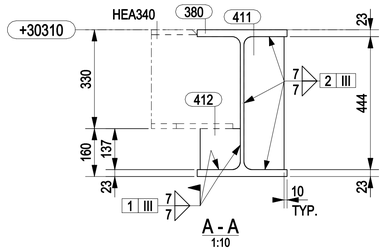


A - A
1:10

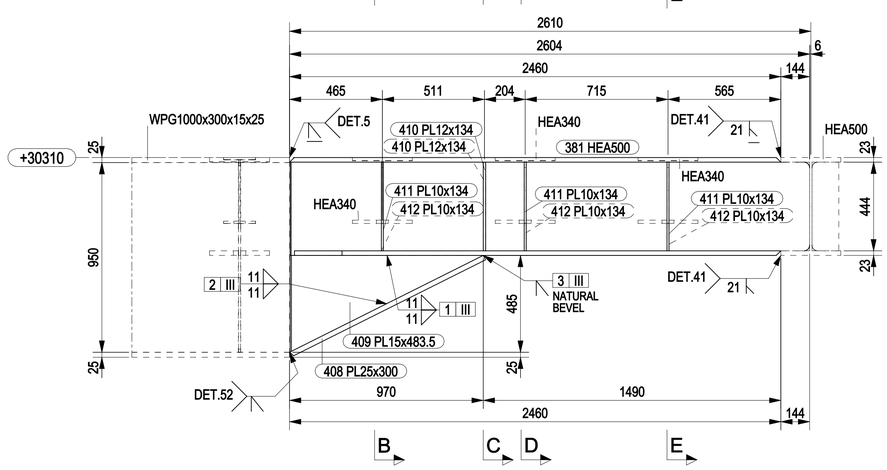


CWUSB042

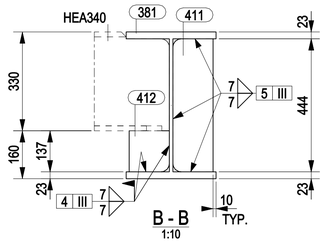


B - B
1:10

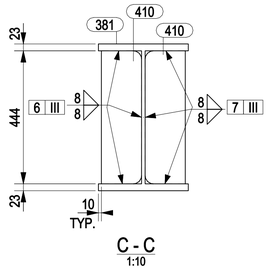


C - C
1:10

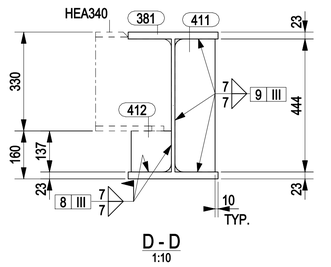


D - D
1:10

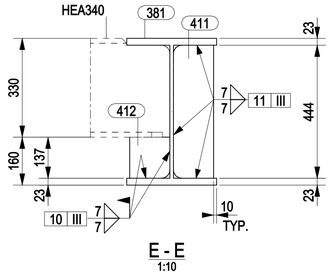


E - E
1:10

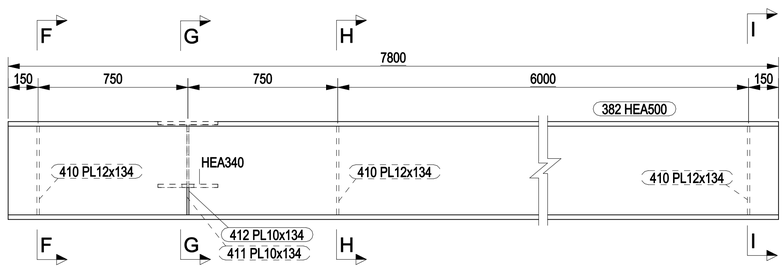


CWUSB043

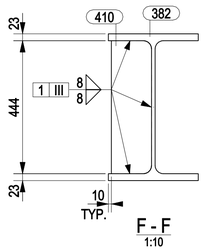


F - F
1:10

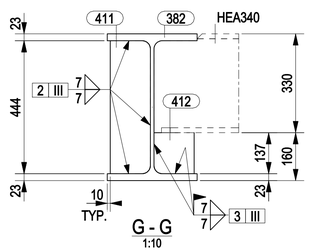


G - G
1:10

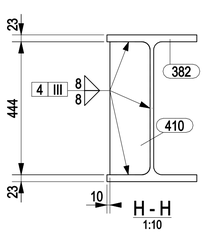


H - H
1:10

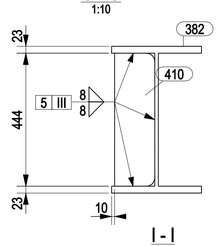


I - I
1:10

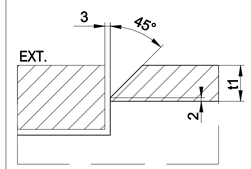

DETAIL 5

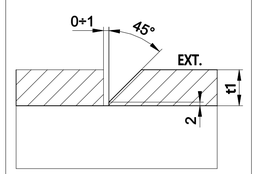

DETAIL 41

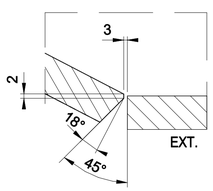


DETAIL 52

NOTES

1 – ALL DIMENSIONS AND ELEVATIONS ARE IN MILLIMETERS U.N.O.
2 – ALL ELEVATIONS ARE REFERED TO C.D.

KEY PLAN

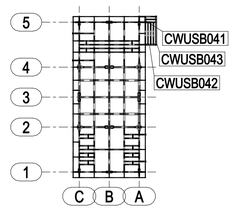

PLAN AT EL.+30310 TOS

HOLDS

REFERENCE DRAWINGS

DWG No.	DESCRIPTION
123A90-DDL-ST-DD-90058	TOPSIDE-SECONDARY STEEL PLAN AT EL.+30310 TOS

REV.	DATE	DRN	CHKD	APPD	DESCRIPTION
0	13/12/2023	CM-TS	MR	DC	ISSUED FOR CONSTRUCTION

CROSSWIND

ROSETTI MARINO

TITLE :
BASE LOAD POWER HUB (BLPH)
TOP SIDES – SECONDARY PLAN AT EL. +30310 TOS
MARK CWUSB041 TO CWUSB043

CONTRACT NO./TITLE CW-I-WP4-2023-05/HOLLANDSE KUST NOORD WIND PARK			SCALE 1:15
DRAWN CM-TS	CHECKED M.ROSSI	APPROVED D.CASADIO	DATE 13/12/2023

A1	DRAWING NO. 123A90-FDL-ST-DD-90162	SHEET 001	REV. 0