


MARK	POS.	Q.TY	DENOMINATION	LENGTH (mm)	MATERIAL GRADE	STR. CAT.	WEIGHT (Kg)	P. SURF. (m^2)	NOTES
CWUSB044	383	1	HEA340	2848	S355J2	3	276.8	5.11	
CWUSB045	384	1	HEA340	5988	S355J2	3	606.3	10.75	
CWUSB046	384	1	HEA340	5988	S355J2	3	606.3	10.75	
CWUSB047	384	1	HEA340	5988	S355J2	3	606.3	10.75	
						TOTALE	2095.8	37.36	

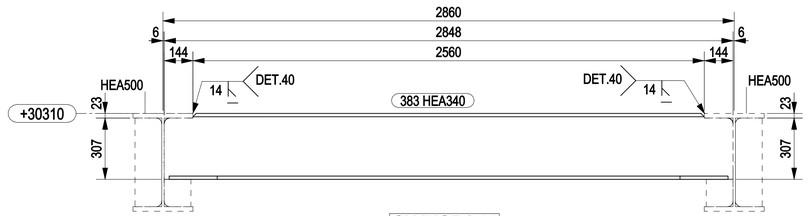

CWUSB044

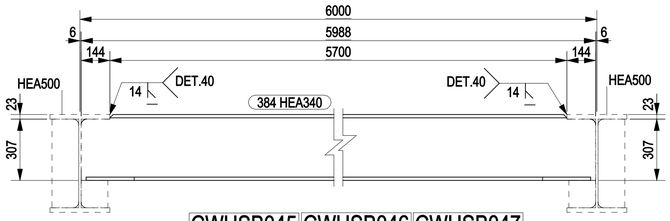

CWUSB045 CWUSB046 CWUSB047

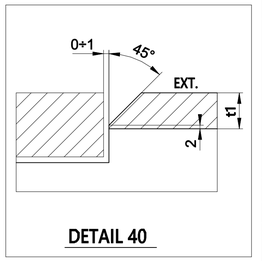


DETAIL 40

NOTES

1 – ALL DIMENSIONS AND ELEVATIONS ARE IN MILLIMETERS U.N.O.
2 – ALL ELEVATIONS ARE REFERED TO C.D.

KEY PLAN

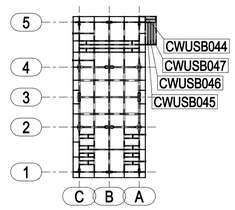

PLAN AT EL.+30310 TOS

HOLDS

REFERENCE DRAWINGS

DWG No.	DESCRIPTION
123A90-DDL-ST-DD-90058	TOPSIDE-SECONDARY STEEL PLAN AT EL.+30310 TOS

REV.	DATE	DRN	CHKD	APPD	DESCRIPTION
0	13/12/2023	CM-TS	MR	DC	ISSUED FOR CONSTRUCTION

CROSSWIND

ROSETTI MARINO

TITLE :
BASE LOAD POWER HUB (BLPH)
TOP SIDES – SECONDARY PLAN AT EL. +30310 TOS
MARK CWUSB044 TO CWUSB047

CONTRACT NO./TITLE CW-I-WP4-2023-05/HOLLANDSE KUST NOORD WIND PARK			SCALE 1:15
DRAWN CM-TS	CHECKED M.ROSSI	APPROVED D.CASADIO	DATE 13/12/2023

A1	DRAWING NO. 123A90-FDL-ST-DD-90163	SHEET 001	REV. 0