

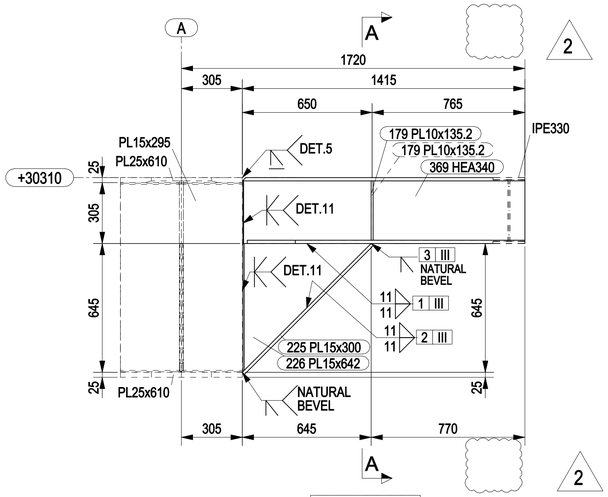


CWUSB003

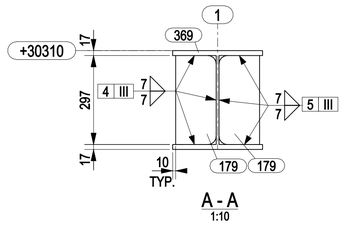


A - A
1:10


MARK	POS.	Q.TY	DENOMINATION	LENGTH (mm)	MATERIAL GRADE	STR. CAT.	WEIGHT (Kg)	P. SURF. (m^2)	NOTES
CWUSB003	179	2	PL10x135.2	297	S355MLO	3	6.3	0.18	
CWUSB003	225	1	PL15x300	912	S355MLO	3	32.2	0.58	
CWUSB003	226	1	PL15x642	642	S355MLO	3	24.1	0.44	
CWUSB003	369	1	HEA340	1412	S355J2	3	136.2	2.53	
CWUSB004	179	2	PL10x135.2	297	S355MLO	3	6.3	0.18	
CWUSB004	225	1	PL15x300	912	S355MLO	3	32.2	0.58	
CWUSB004	226	1	PL15x642	642	S355MLO	3	24.1	0.44	
CWUSB004	369	1	HEA340	1412	S355J2	3	136.2	2.53	
CWUSB005	179	2	PL10x135.2	297	S355MLO	3	6.3	0.18	
CWUSB005	225	1	PL15x300	912	S355MLO	3	32.2	0.58	
CWUSB005	368	1	HEA340	1272	S355J2	3	128.6	2.28	
CWUSB005	416	1	PL15x642	642	S355MLO	3	24.2	0.44	
CWUSB006	222	1	PL15x160	724	S355MLO	3	13.6	0.26	
CWUSB006	223	2	PL8x66.2	307	S355MLO	3	2.5	0.09	
CWUSB006	374	1	IPE330	1572	S355J2	3	74.6	1.97	
CWUSB006	405	1	PL10x442.5	650	S355MLO	3	14.3	0.38	
						TOTALE	693.5	13.66	

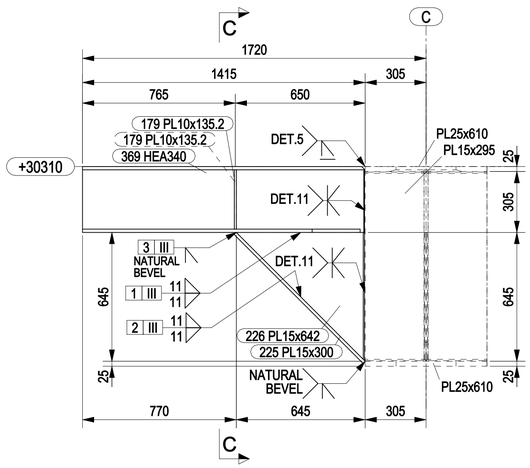


CWUSB004

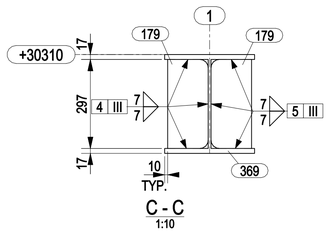


C - C
1:10

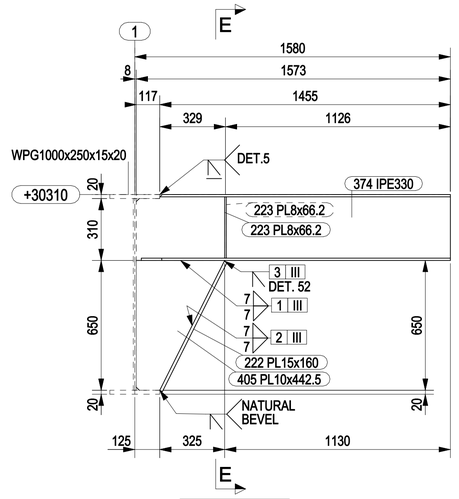


CWUSB006

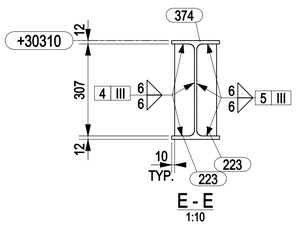


E - E
1:10

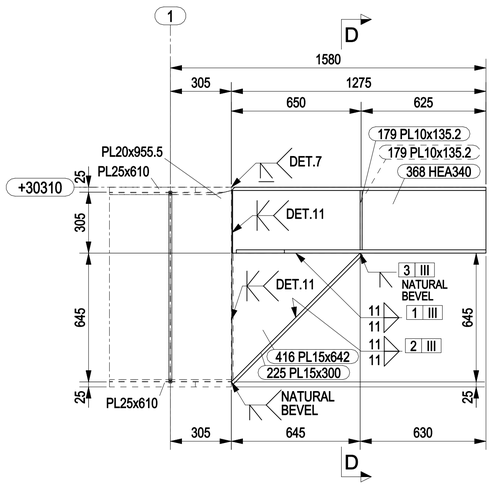


CWUSB005

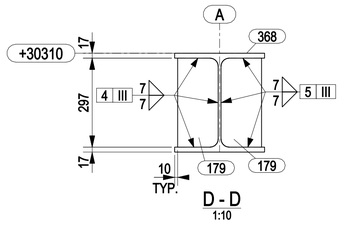


D - D
1:10

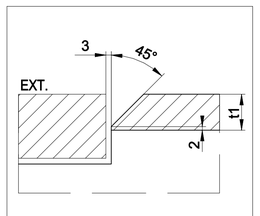


DETAIL 5

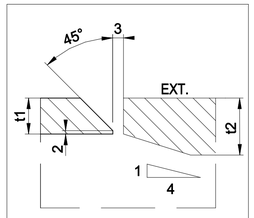

DETAIL 7

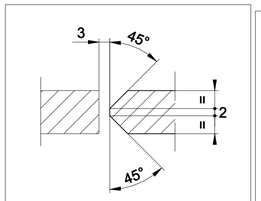

DETAIL 11

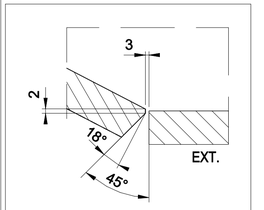


DETAIL 52

NOTES

1 – ALL DIMENSIONS AND ELEVATIONS ARE IN MILLIMETERS U.N.O.
2 – ALL ELEVATIONS ARE REFERED TO C.D.

KEY PLAN

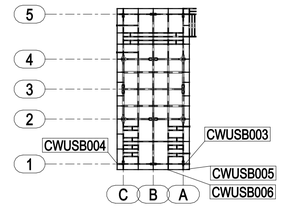

PLAN AT EL.+30310 TOS

HOLDS

REFERENCE DRAWINGS

DWG No.	DESCRIPTION
123A90-DDL-ST-DD-90058	TOPSIDE-SECONDARY STEEL PLAN AT EL.+30310 TOS

REV.	DATE	DRN	CHKD	APPD	DESCRIPTION
2	31/01/2024	CM-TS	MR	DC	REVISED WHERE INDICATED
1	22/01/2024	CM-TS	MR	DC	REVISED WHERE INDICATED
0	15/12/2023	CM-TS	MR	DC	ISSUED FOR CONSTRUCTION

CROSSWIND

ROSETTI MARINO

TITLE :
BASE LOAD POWER HUB (BLPH)
TOP SIDES – SECONDARY PLAN AT EL. +30310 TOS
MARK CWUSB003 TO CWUSB006

CONTRACT NO./TITLE CW-I-WP4-2023-05/HOLLANDSE KUST NOORD WIND PARK			SCALE 1:15
DRAWN CM-TS	CHECKED M.ROSSI	APPROVED D.CASADIO	DATE 15/12/2023
A1	DRAWING NO. 123A90-FDL-ST-DD-90164	SHEET 001	REV. 2