


MARK	POS.	Q.TY	DENOMINATION	LENGTH (mm)	MATERIAL GRADE	STR. CAT.	WEIGHT (Kg)	P. SURF. (m^2)	NOTES
CWUSB017	260	1	PL12x72.5	205	S355MLO	3	1.3	0.04	
CWUSB017	261	1	PL12x72.5	205	S355MLO	3	1.3	0.04	
CWUSB017	394	1	IPE330	1128	S355J2	3	55.1	1.41	
CWUSB018	260	1	PL12x72.5	205	S355MLO	3	1.3	0.04	
CWUSB018	261	1	PL12x72.5	205	S355MLO	3	1.3	0.04	
CWUSB018	397	1	IPE330	1128	S355J2	3	55.1	1.41	
CWUSB019	366	1	IPE330	3991	S355J2	3	189.3	5.01	
CWUSB020	366	1	IPE330	3991	S355J2	3	189.3	5.01	
CWUSB021	366	1	IPE330	3991	S355J2	3	189.3	5.01	
CWUSB022	366	1	IPE330	3991	S355J2	3	189.3	5.01	
CWUSB023	367	1	IPE330	1297	S355J2	3	60.1	1.63	
CWUSB023	393	2	PL8x66.2	307	S355MLO	3	2.5	0.09	
CWUSB023	406	1	PL15x160	724	S355MLO	3	13.6	0.26	
CWUSB023	407	1	PL10x322	644	S355MLO	3	8.1	0.22	
						TOTALE	957.1	25.19	

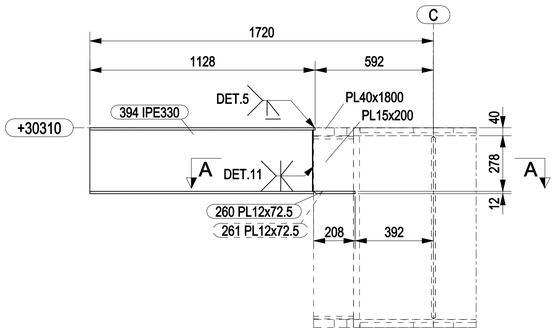


CWUSB017

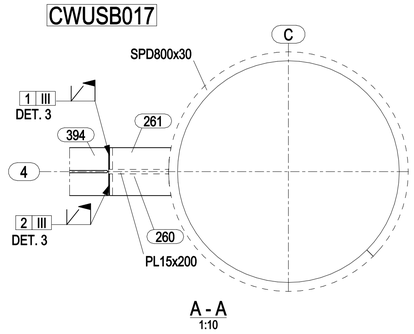


A - A
1:10

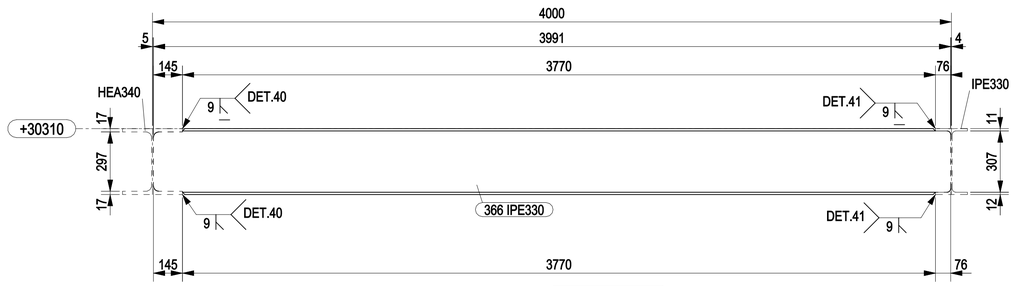


CWUSB019 CWUSB020 CWUSB021 CWUSB022

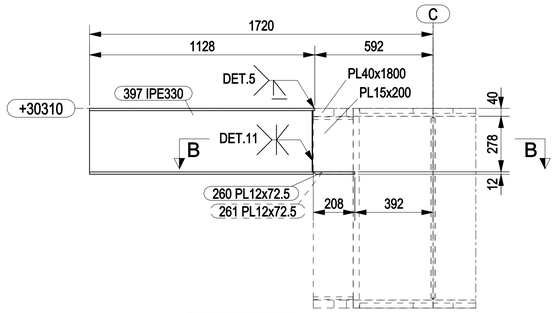


CWUSB018

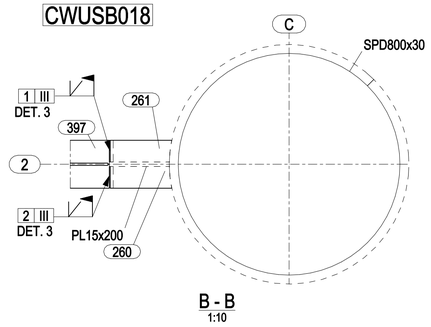


B - B
1:10

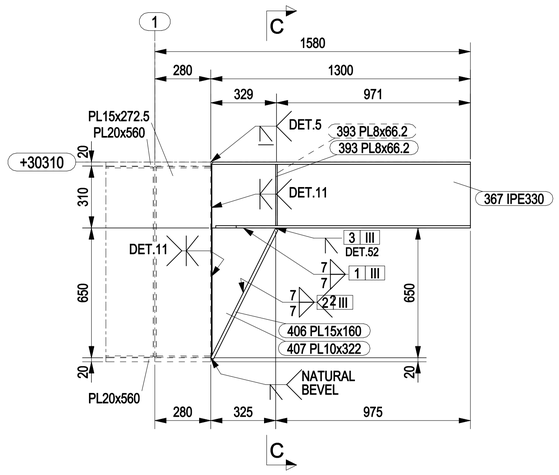


CWUSB023

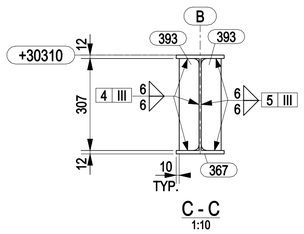


C - C
1:10

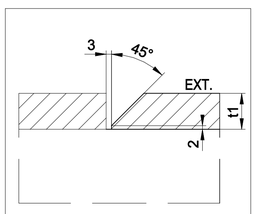


DETAIL 3

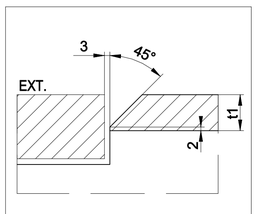


DETAIL 5

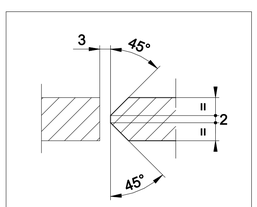


DETAIL 11

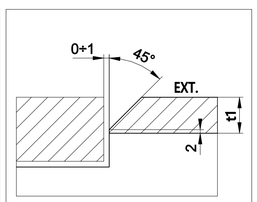

DETAIL 40

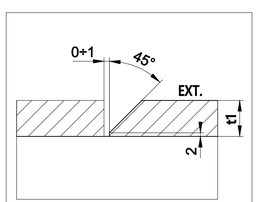

DETAIL 41

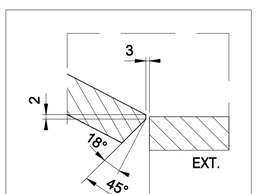


DETAIL 52

NOTES

1 – ALL DIMENSIONS AND ELEVATIONS ARE IN MILLIMETERS U.N.O.
2 – ALL ELEVATIONS ARE REFERED TO C.D.

KEY PLAN

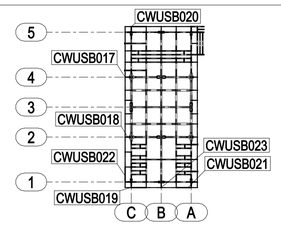

PLAN AT EL.+30310 TOS

HOLDS

REFERENCE DRAWINGS

DWG No.	DESCRIPTION
123A90-DDL-ST-DD-90058	TOPSIDE-SECONDARY STEEL PLAN AT EL.+30310 TOS

REV.	DATE	DRN	CHKD	APPD	DESCRIPTION
0	15/12/2023	CM-TS	MR	DC	ISSUED FOR CONSTRUCTION

CROSSWIND

ROSETTI MARINO

TITLE :
BASE LOAD POWER HUB (BLPH)
TOP SIDES – SECONDARY PLAN AT EL. +30310 TOS
MARK CWUSB017 TO CWUSB023

CONTRACT NO./TITLE CW-I-WP4-2023-05/HOLLANDSE KUST NOORD WIND PARK			SCALE 1:15
DRAWN CM-TS	CHECKED M.ROSSI	APPROVED D.CASADIO	DATE 15/12/2023

A1	DRAWING NO. 123A90-FDL-ST-DD-90167	SHEET 001	REV. 0