




CWUSB051 CWUSB052
CWUSB053 CWUSB054

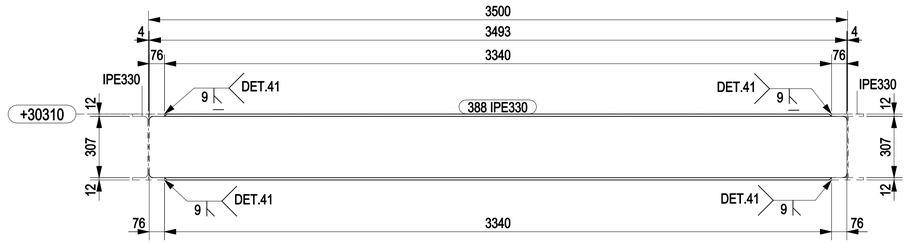



CWUSB055 CWUSB056
CWUSB057 CWUSB058

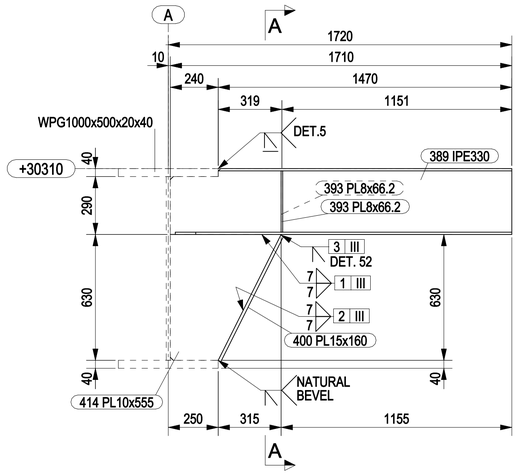

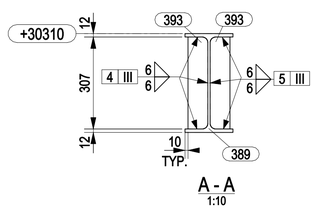


CWUSB059

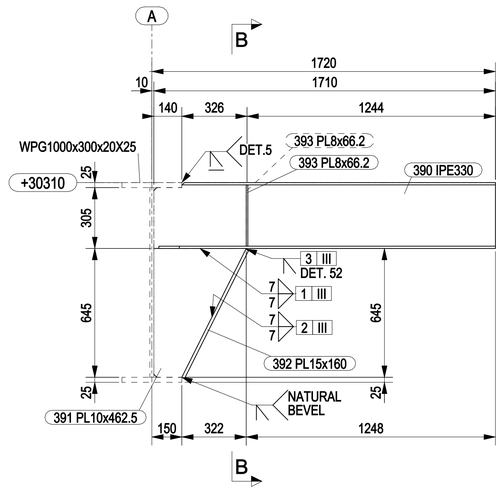


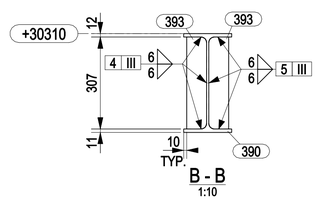


CWUSB060

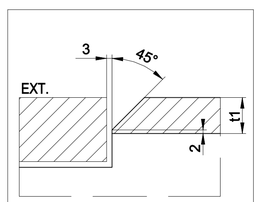

DETAIL 5

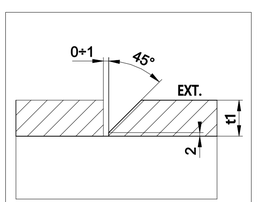

DETAIL 41

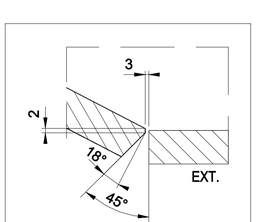


DETAIL 52

MARK	POS.	Q.TY	DENOMINATION	LENGTH (mm)	MATERIAL GRADE	STR. CAT.	WEIGHT (Kg)	P. SURF. (m^2)	NOTES
CWUSB051	387	1	IPE330	2692	S355J2	3	127.7	3.38	
CWUSB052	387	1	IPE330	2692	S355J2	3	127.7	3.38	
CWUSB053	387	1	IPE330	2692	S355J2	3	127.7	3.38	
CWUSB054	387	1	IPE330	2692	S355J2	3	127.7	3.38	
CWUSB055	388	1	IPE330	3492	S355J2	3	167.1	4.38	
CWUSB056	388	1	IPE330	3492	S355J2	3	167.1	4.38	
CWUSB057	388	1	IPE330	3492	S355J2	3	167.1	4.38	
CWUSB058	388	1	IPE330	3492	S355J2	3	167.1	4.38	
CWUSB059	389	1	IPE330	1710	S355J2	3	79.1	2.14	
CWUSB059	393	2	PL8x66.2	307	S355MLO	3	2.5	0.09	
CWUSB059	400	1	PL15x160	702	S355MLO	3	13.2	0.25	
CWUSB059	414	1	PL10x555	630	S355MLO	3	19.6	0.52	
CWUSB060	390	1	IPE330	1710	S355J2	3	80.9	2.14	
CWUSB060	391	1	PL10x462.5	645	S355MLO	3	15.2	0.41	
CWUSB060	392	1	PL15x160	719	S355MLO	3	13.5	0.26	
CWUSB060	393	2	PL8x66.2	307	S355MLO	3	2.5	0.09	
						TOTALE	1405.7	36.93	

NOTES

1 – ALL DIMENSIONS AND ELEVATIONS ARE IN MILLIMETERS U.N.O.
2 – ALL ELEVATIONS ARE REFERED TO C.D.

KEY PLAN

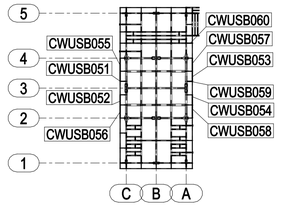

PLAN AT EL.+30310 TOS

HOLDS

REFERENCE DRAWINGS

DWG No.	DESCRIPTION
123A90-DDL-ST-DD-90058	TOPSIDE-SECONDARY STEEL PLAN AT EL.+30310 TOS

REV.	DATE	DRN	CHKD	APPD	DESCRIPTION
0	15/12/2023	CM-TS	MR	DC	ISSUED FOR CONSTRUCTION

CROSSWIND ROSETTI MARINO

TITLE :
BASE LOAD POWER HUB (BLPH)
TOP SIDES – SECONDARY PLAN AT EL. +30310 TOS
MARK CWUSB051 TO CWUSB060

CONTRACT NO./TITLE CW-I-WP4-2023-05/HOLLANDSE KUST NOORD WIND PARK			SCALE 1:15
DRAWN CM-TS	CHECKED M.ROSSI	APPROVED D.CASADIO	DATE 15/12/2023
A1	DRAWING NO. 123A90-FDL-ST-DD-90170	SHEET 001	REV. 0