


MARK	POS.	Q.TY	DENOMINATION	LENGTH (mm)	MATERIAL GRADE	STR. CAT.	WEIGHT (Kg)	P. SURF. (m^2)	NOTES
CWUSB064	394	1	IPE330	1128	S355J2	3	55.1	1.41	
CWUSB064	395	1	PL12x72.5	205	S355MLO	3	1.3	0.04	
CWUSB064	396	1	PL12x72.5	205	S355MLO	3	1.3	0.04	
CWUSB065	395	1	PL12x72.5	205	S355MLO	3	1.3	0.04	
CWUSB065	396	1	PL12x72.5	205	S355MLO	3	1.3	0.04	
CWUSB065	397	1	IPE330	1128	S355J2	3	55.1	1.41	
CWUSB066	401	1	IPE330	1989	S355J2	3	92.2	2.49	
CWUSB067	415	1	IPE330	1624	S355J2	3	73.4	2.04	
						TOTALE	281.2	7.50	

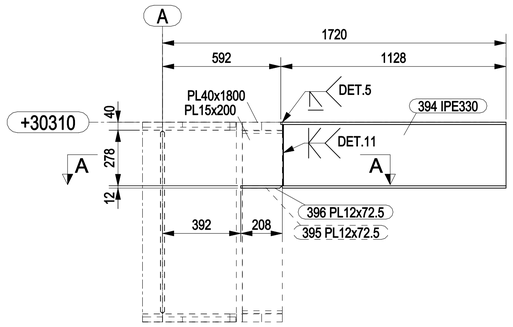


CWUSB064

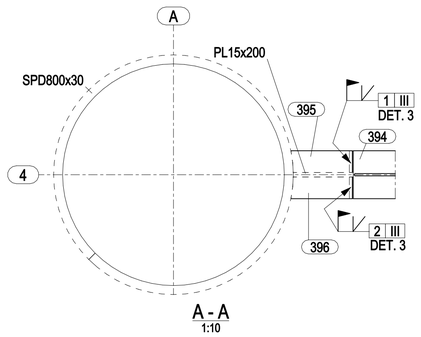


A - A
1:10

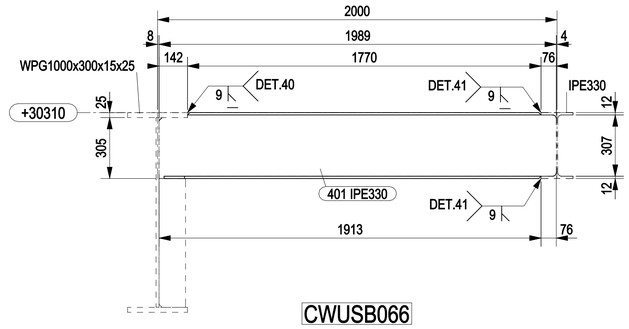


CWUSB066

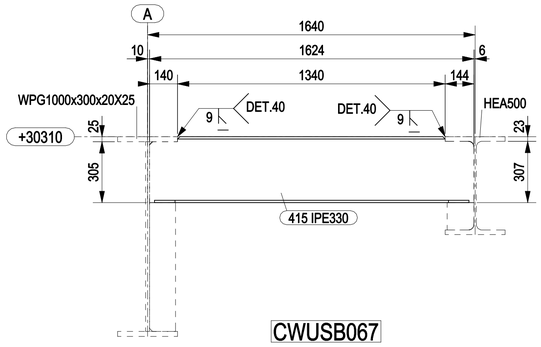


CWUSB067

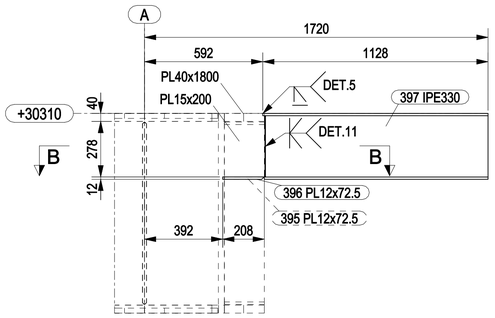


CWUSB065

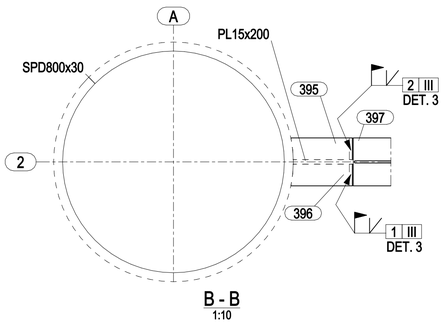


B - B
1:10

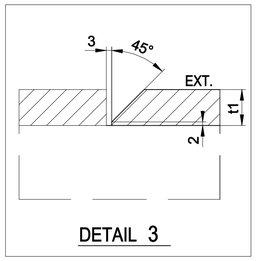


DETAIL 3

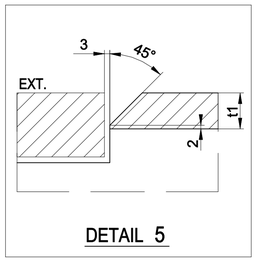


DETAIL 5

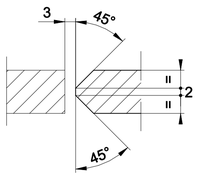

DETAIL 11

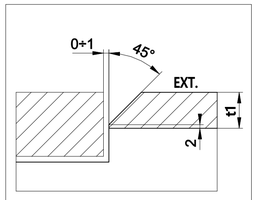

DETAIL 40

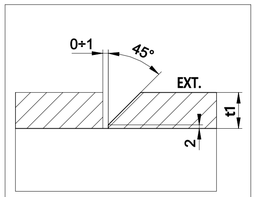


DETAIL 41

NOTES

1 – ALL DIMENSIONS AND ELEVATIONS ARE IN MILLIMETERS U.N.O.
2 – ALL ELEVATIONS ARE REFERED TO C.D.

KEY PLAN

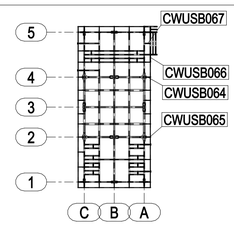

PLAN AT EL.+30310 TOS

HOLDS

REFERENCE DRAWINGS

DWG No.	DESCRIPTION
123A90-DDL-ST-DD-90058	TOPSIDE-SECONDARY STEEL PLAN AT EL.+30310 TOS

REV.	DATE	DRN	CHKD	APPD	DESCRIPTION
0	15/12/2023	CM-TS	MR	DC	ISSUED FOR CONSTRUCTION

CROSSWIND

ROSETTI MARINO

TITLE :
BASE LOAD POWER HUB (BLPH)
TOP SIDES – SECONDARY PLAN AT EL. +30310 TOS
MARK CWUSB064 TO CWUSB067

CONTRACT NO./TITLE CW-I-WP4-2023-05/HOLLANDSE KUST NOORD WIND PARK				SCALE 1:15
DRAWN CM-TS	CHECKED M.ROSSI	APPROVED D.CASADIO		DATE 15/12/2023
A1	DRAWING NO. 123A90-FDL-ST-DD-90172		SHEET 001	REV. 0