


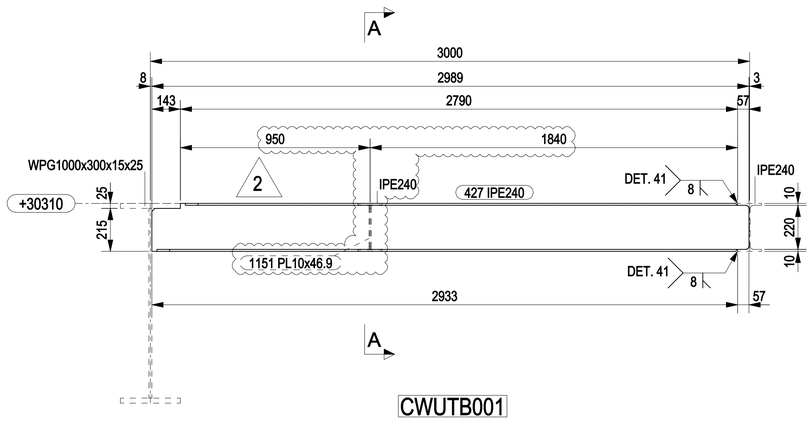



CWUTB001

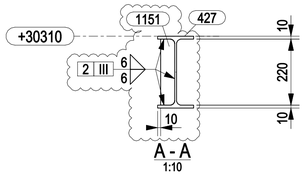

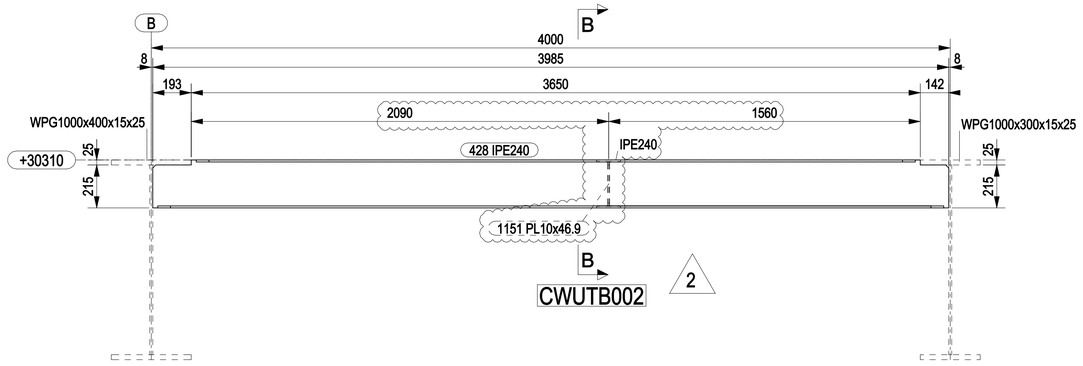



CWUTB002

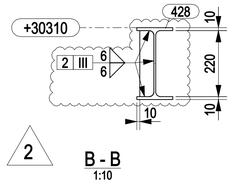

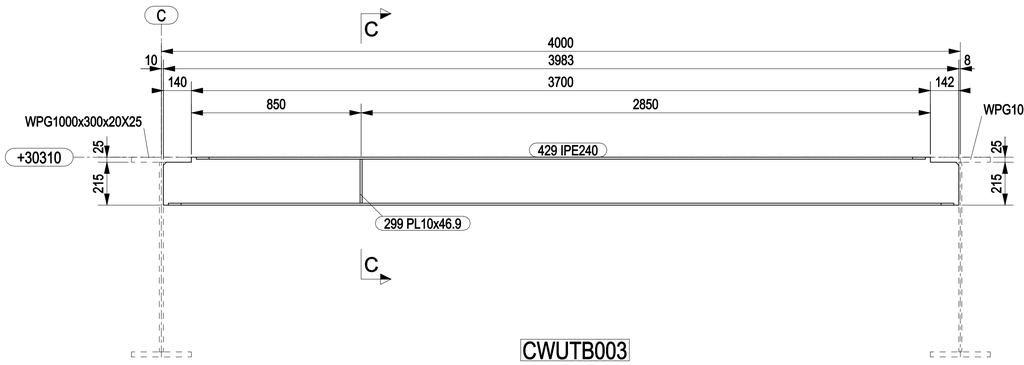



CWUTB003

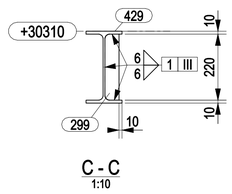

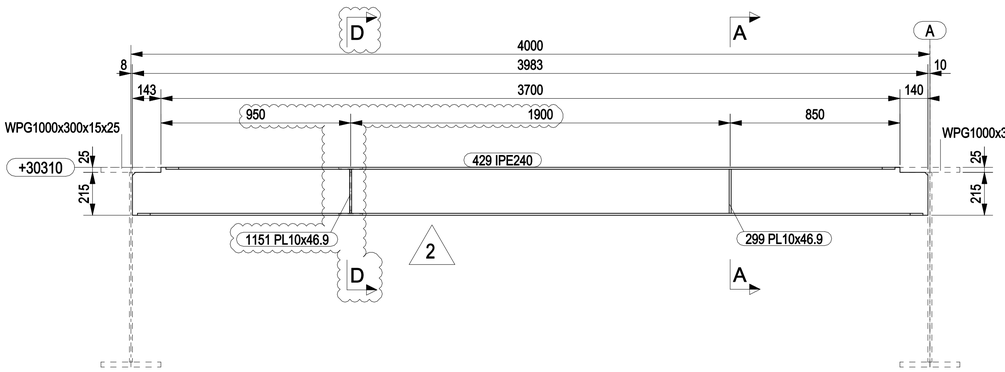

CWUTB004

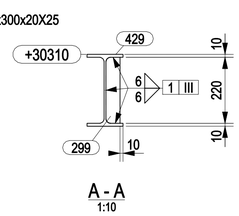

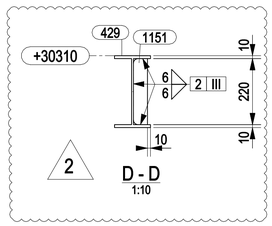


MARK	POS.	Q.TY	DENOMINATION	LENGTH (mm)	MATERIAL GRADE	STR. CAT.	WEIGHT (Kg)	P. SURF. (m^2)	NOTES
CWUTB001	427	1	IPE240	2989	S355J2	4	88.4	2.76	
CWUTB001	1151	1	PL10x46.9	220	S355J2	4	0.8	0.03	
CWUTB002	428	1	IPE240	3985	S355J2	4	117.4	3.67	
CWUTB002	1151	1	PL10x46.9	220	S355J2	4	0.8	0.03	
CWUTB003	299	1	PL10x46.9	220	S355J2	4	0.8	0.03	
CWUTB003	429	1	IPE240	3982	S355J2	4	117.8	3.67	
CWUTB004	299	1	PL10x46.9	220	S355J2	4	0.8	0.03	
CWUTB004	429	1	IPE240	3982	S355J2	4	117.8	3.67	
CWUTB004	1151	1	PL10x46.9	220	S355J2	4	0.8	0.03	
						TOTALE	445.5	13.90	

NOTES

1 – ALL DIMENSIONS AND ELEVATIONS ARE IN MILLIMETERS U.N.O.
2 – ALL ELEVATIONS ARE REFERED TO C.D.

KEY PLAN

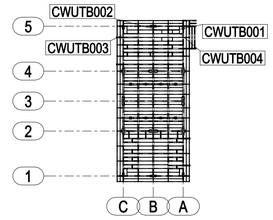

PLAN AT EL.+30310 TOS

HOLDS

REFERENCE DRAWINGS

DWG No.	DESCRIPTION
123A90-DDL-ST-DD-90105	TOPSIDE-SECONDARY STEEL PLAN AT EL.+30310 TOS

REV.	DATE	DRN	CHKD	APPD	DESCRIPTION
2	05/04/2024	CM-TS	MR	DC	REVISED WHERE INDICATED
1	22/01/2024	CM-TS	MR	DC	REVISED WHERE INDICATED
0	15/12/2023	CM-TS	MR	DC	ISSUED FOR CONSTRUCTION

CROSSWIND

ROSETTI MARINO

TITLE :
BASE LOAD POWER HUB (BLPH)
TOP SIDES – TERTIARY PLAN AT EL. +30310 TOS
MARK CWUTB001 TO CWUTB004

CONTRACT NO./TITLE CW-I-WP4-2023-05/HOLLANDSE KUST NOORD WIND PARK			SCALE 1:15
DRAWN CM-TS	CHECKED M.ROSSI	APPROVED D.CASADIO	DATE 05/04/2024
A1	DRAWING NO. 123A90-FDL-ST-DD-90173	SHEET 001	REV. 2