


MARK	POS.	Q.TY	DENOMINATION	LENGTH (mm)	MATERIAL GRADE	STR. CAT.	WEIGHT (Kg)	P. SURF. (m^2)	NOTES
CWUTB005	299	1	PL10x46.9	220	S355J2	4	0.8	0.03	
CWUTB005	434	1	IPE240	1989	S355J2	4	58.0	1.83	
CWUTB006	299	1	PL10x46.9	220	S355J2	4	0.8	0.03	
CWUTB006	434	1	IPE240	1989	S355J2	4	58.0	1.83	
CWUTB007	417	1	IPE240	1989	S355J2	4	57.3	1.83	
CWUTB008	418	1	IPE240	2989	S355J2	4	88.0	2.76	
CWUTB009	418	1	IPE240	2989	S355J2	4	88.0	2.76	
CWUTB010	419	1	IPE240	1486	S355J2	4	39.0	1.37	
CWUTB011	420	1	IPE240	3992	S355J2	4	119.7	3.68	
CWUTB012	420	1	IPE240	3992	S355J2	4	119.7	3.68	
CWUTB013	420	1	IPE240	3992	S355J2	4	119.7	3.68	
CWUTB014	420	1	IPE240	3992	S355J2	4	119.7	3.68	
CWUTB015	420	1	IPE240	3992	S355J2	4	119.7	3.68	
						TOTALE	988.2	30.84	

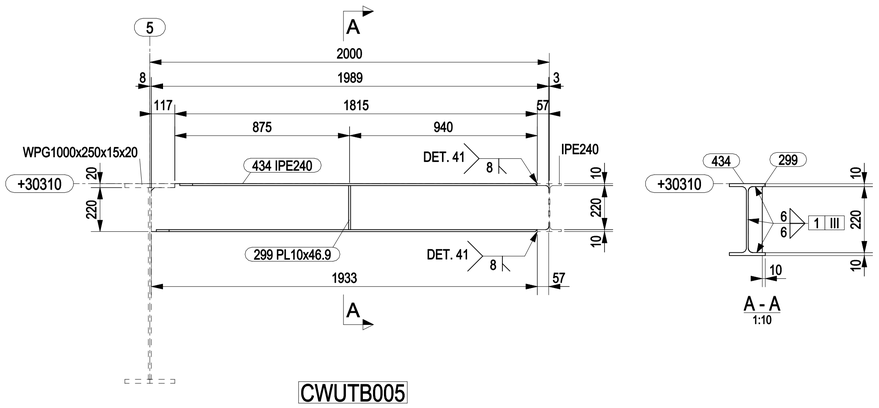


CWUTB005

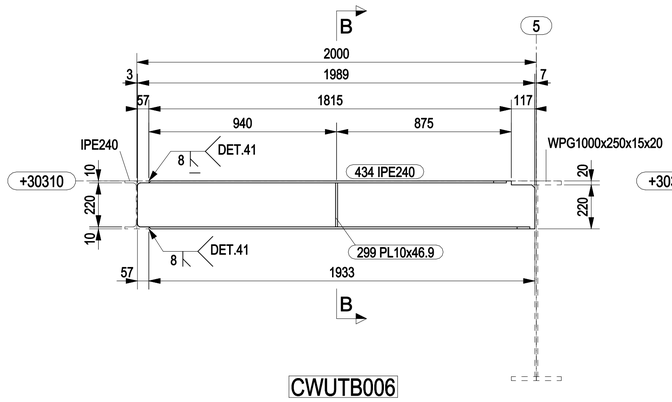


CWUTB006

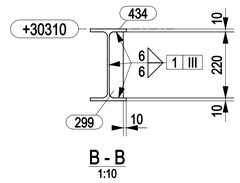


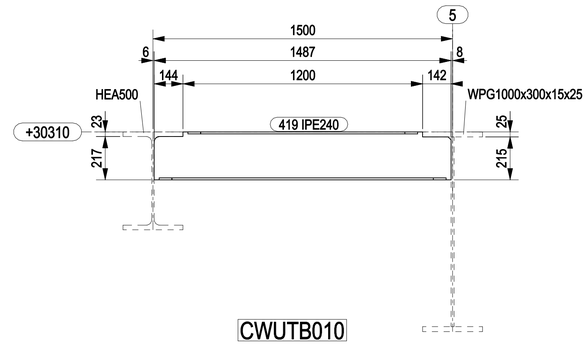


CWUTB010

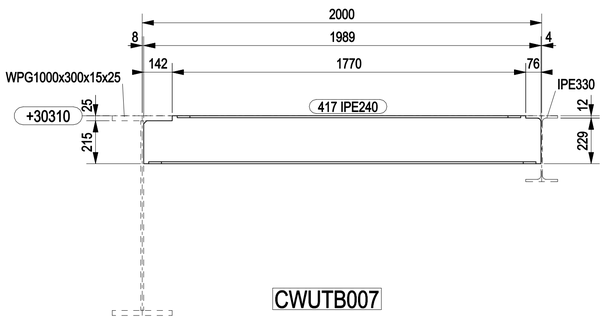


CWUTB007

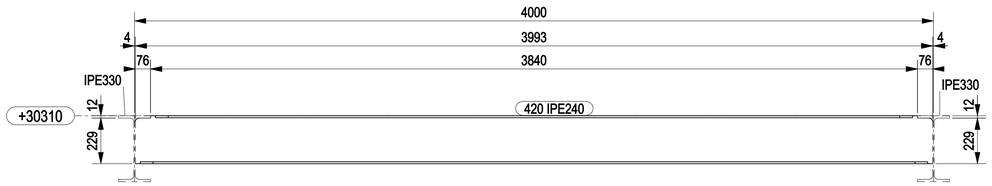

CWUTB011 CWUTB012 CWUTB013
CWUTB014 CWUTB015

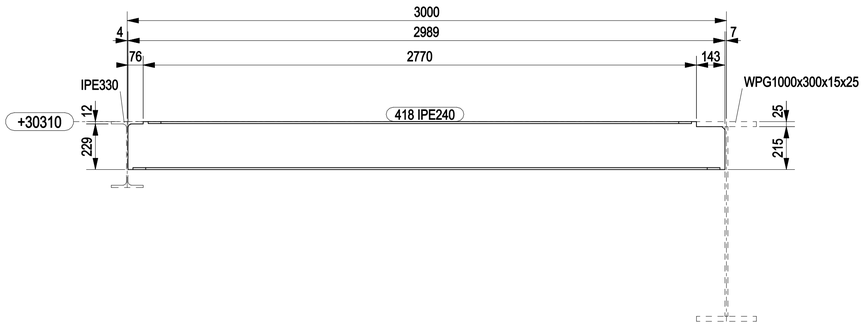

CWUTB008 CWUTB009

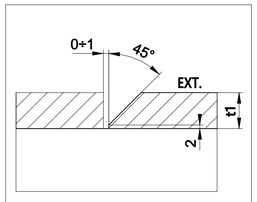


DETAIL 41

NOTES

1 – ALL DIMENSIONS AND ELEVATIONS ARE IN MILLIMETERS U.N.O.
2 – ALL ELEVATIONS ARE REFERED TO C.D.

KEY PLAN

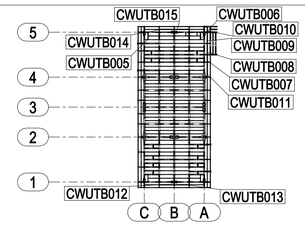

PLAN AT EL.+30310 TOS

HOLDS

REFERENCE DRAWINGS

DWG No.	DESCRIPTION
123A90-DDL-ST-DD-90105	TOPSIDE-SECONDARY STEEL PLAN AT EL.+30310 TOS

REV.	DATE	DRN	CHKD	APPD	DESCRIPTION
0	15/12/2023	CM-TS	MR	DC	ISSUED FOR CONSTRUCTION

CROSSWIND

ROSETTI MARINO

TITLE :
BASE LOAD POWER HUB (BLPH)
TOP SIDES – TERTIARY PLAN AT EL. +30310 TOS
MARK CWUTB005 TO CWUTB015

CONTRACT NO./TITLE CW-I-WP4-2023-05/HOLLANDSE KUST NOORD WIND PARK				SCALE 1:15
DRAWN CM-TS	CHECKED M.ROSSI	APPROVED D.CASADIO		DATE 15/12/2023
A1	DRAWING NO. 123A90-FDL-ST-DD-90174		SHEET 001	REV. 0