




CWUTB016 CWUTB017 CWUTB018 CWUTB019

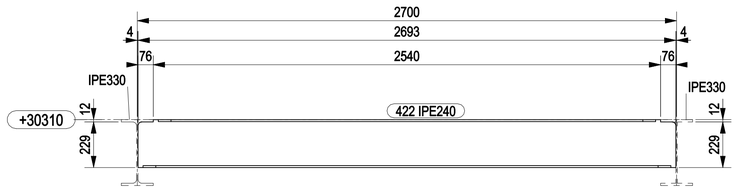


CWUTB020 CWUTB021 CWUTB022 CWUTB023

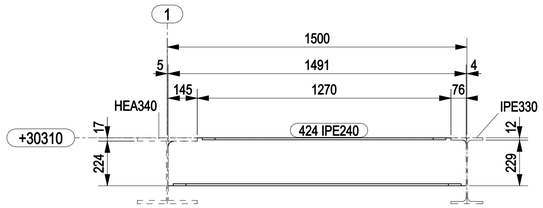


CWUTB026 CWUTB027 CWUTB028

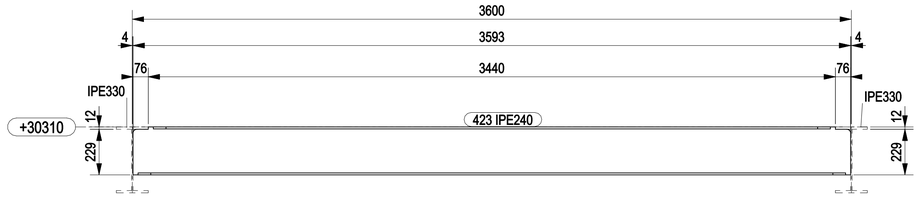


CWUTB024 CWUTB025

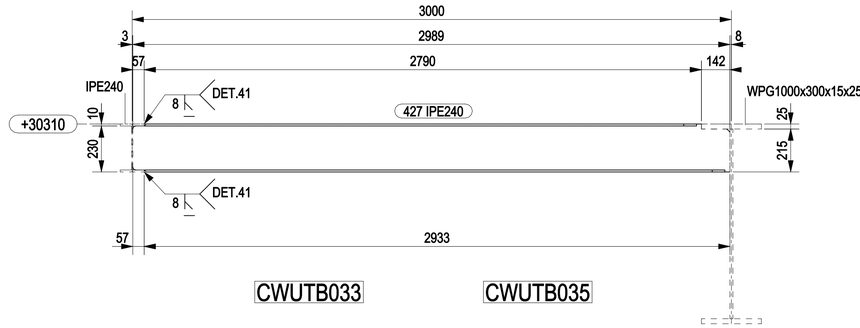


CWUTB033 CWUTB035

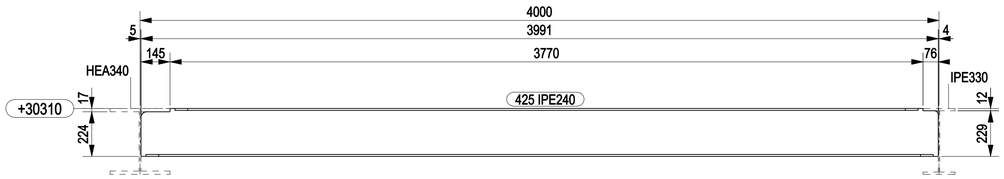


CWUTB029 CWUTB030 CWUTB031

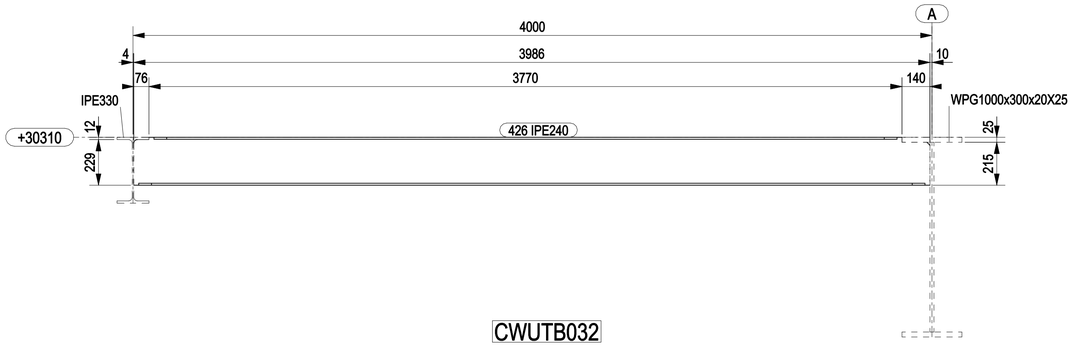


CWUTB032

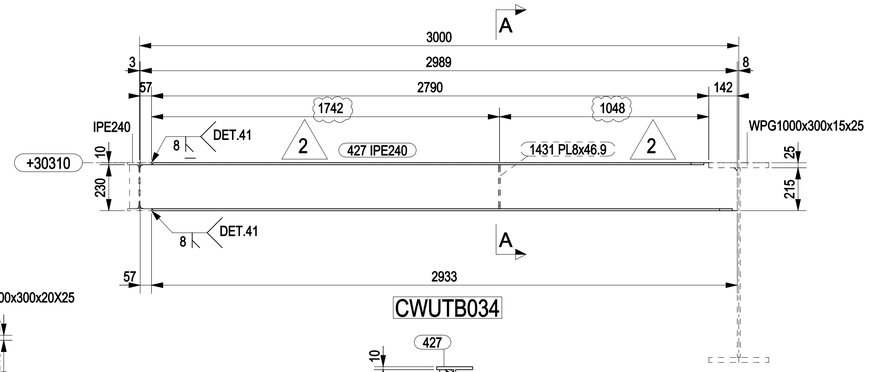

CWUTB034

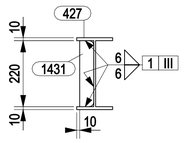

A - A
1:10

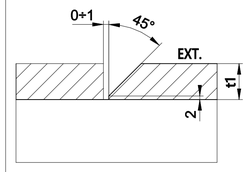


DETAIL 41

MARK	POS.	Q.TY	DENOMINATION	LENGTH (mm)	MATERIAL GRADE	STR. CAT.	WEIGHT (Kg)	P. SURF. (m^2)	NOTES
CWUTB016	421	1	IPE240	3492	S355J2	4	104.3	3.22	
CWUTB017	421	1	IPE240	3492	S355J2	4	104.3	3.22	
CWUTB018	421	1	IPE240	3492	S355J2	4	104.3	3.22	
CWUTB019	421	1	IPE240	3492	S355J2	4	104.3	3.22	
CWUTB020	422	1	IPE240	2693	S355J2	4	79.7	2.48	
CWUTB021	422	1	IPE240	2692	S355J2	4	79.7	2.48	
CWUTB022	422	1	IPE240	2692	S355J2	4	79.7	2.48	
CWUTB023	422	1	IPE240	2693	S355J2	4	79.7	2.48	
CWUTB024	423	1	IPE240	3592	S355J2	4	107.4	3.31	
CWUTB025	423	1	IPE240	3592	S355J2	4	107.4	3.31	
CWUTB026	424	1	IPE240	1491	S355J2	4	42.0	1.38	
CWUTB027	424	1	IPE240	1491	S355J2	4	42.0	1.38	
CWUTB028	424	1	IPE240	1491	S355J2	4	42.0	1.38	
CWUTB029	425	1	IPE240	3991	S355J2	4	118.9	3.68	
CWUTB030	425	1	IPE240	3991	S355J2	4	118.9	3.68	
CWUTB031	425	1	IPE240	3991	S355J2	4	118.9	3.68	
CWUTB032	426	1	IPE240	3986	S355J2	4	118.7	3.68	
CWUTB033	427	1	IPE240	2989	S355J2	4	88.4	2.76	
CWUTB034	427	1	IPE240	2989	S355J2	4	88.4	2.76	
CWUTB034	1431	1	PL8x46.9	220	S355J2	4	0.6	0.02	
CWUTB035	427	1	IPE240	2989	S355J2	4	88.4	2.76	
						TOTALE	1817.9	56.57	

NOTES

1 – ALL DIMENSIONS AND ELEVATIONS ARE IN MILLIMETERS U.N.O.
2 – ALL ELEVATIONS ARE REFERED TO C.D.

KEY PLAN

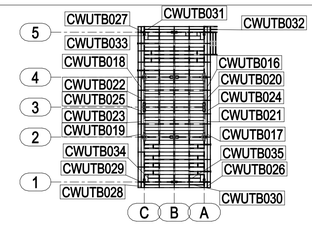

PLAN AT EL.+30310 TOS

HOLDS

REFERENCE DRAWINGS

DWG No.	DESCRIPTION
123A90-DDL-ST-DD-90105	TOPSIDE-SECONDARY STEEL PLAN AT EL.+30310 TOS

REV.	DATE	DRN	CHKD	APPD	DESCRIPTION
2	16/05/2023	CM-TS	MR	DC	REVISED WHERE INDICATED
1	02/05/2023	CM-TS	MR	DC	REVISED WHERE INDICATED
0	15/12/2023	CM-TS	MR	DC	ISSUED FOR CONSTRUCTION

CROSSWIND

ROSETTI MARINO

TITLE :
BASE LOAD POWER HUB (BLPH)
TOP SIDES – TERTIARY PLAN AT EL. +30310 TOS
MARK CWUTB016 TO CWUTB035

CONTRACT NO./TITLE CW-I-WP4-2023-05/HOLLANDSE KUST NOORD WIND PARK			SCALE 1:15
DRAWN CM-TS	CHECKED M.ROSSI	APPROVED D.CASADIO	DATE 16/05/2024

A1	DRAWING NO. 123A90-FDL-ST-DD-90175	SHEET 001	REV. 2