
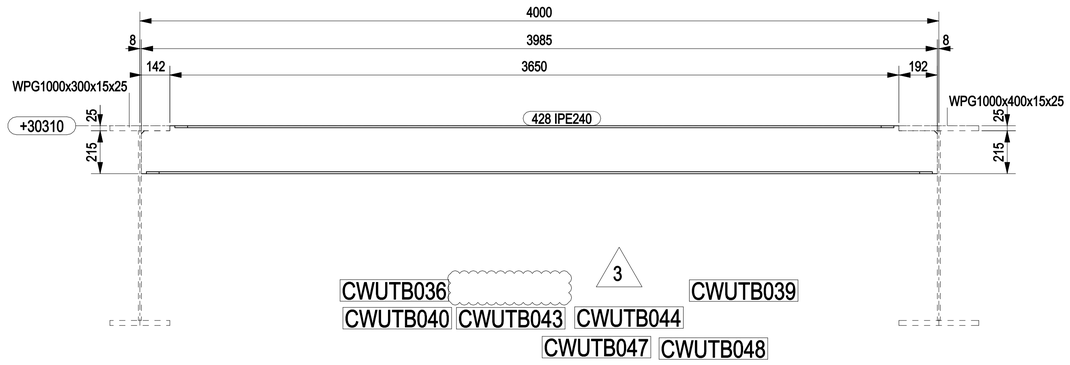


CWUTB036 3 CWUTB039
CWUTB040 CWUTB043 CWUTB044
CWUTB047 CWUTB048

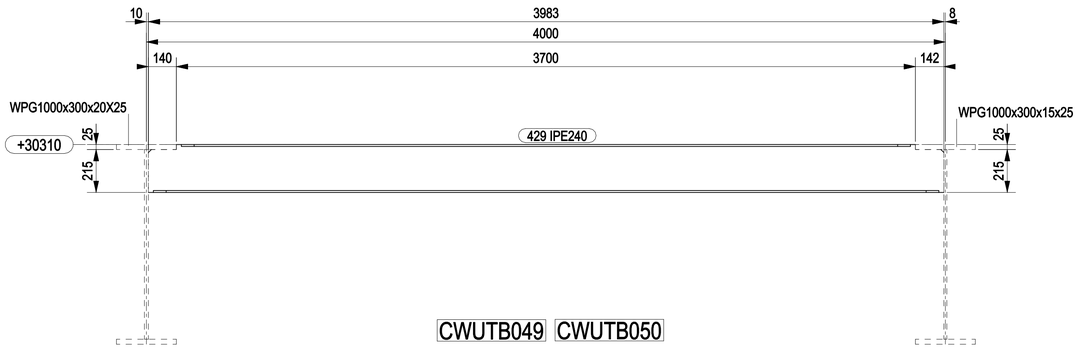

CWUTB049 CWUTB050

3

MARKS DELETED: CWUTB037 - CWUTB038 - CWUTB045 - CWUTB047


MARK	POS.	Q.TY	DENOMINATION	LENGTH (mm)	MATERIAL GRADE	STR. CAT.	WEIGHT (Kg)	P. SURF. (m^2)	NOTES
CWUTB036	428	1	IPE240	3985	S355J2	4	117.4	3.67	
CWUTB039	428	1	IPE240	3985	S355J2	4	117.4	3.67	
CWUTB040	428	1	IPE240	3985	S355J2	4	117.4	3.67	
CWUTB043	428	1	IPE240	3985	S355J2	4	117.4	3.67	
CWUTB044	428	1	IPE240	3985	S355J2	4	117.4	3.67	
CWUTB047	428	1	IPE240	3985	S355J2	4	117.4	3.67	
CWUTB048	428	1	IPE240	3985	S355J2	4	117.4	3.67	
CWUTB049	429	1	IPE240	3982	S355J2	4	117.8	3.67	
CWUTB050	429	1	IPE240	3982	S355J2	4	117.8	3.67	
						TOTALE	1057.2	33.06	

3

NOTES

1 – ALL DIMENSIONS AND ELEVATIONS ARE IN MILLIMETERS U.N.O.
2 – ALL ELEVATIONS ARE REFERED TO C.D.

KEY PLAN

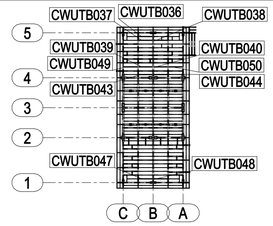

PLAN AT EL.+30310 TOS

HOLDS

REFERENCE DRAWINGS

DWG No.	DESCRIPTION
123A90-DDL-ST-DD-90105	TOPSIDE-SECONDARY STEEL PLAN AT EL.+30310 TOS

REV.	DATE	DRN	CHKD	APPD	DESCRIPTION
3	26/07/2024	CM-TS	MR	DC	REVISED WHERE INDICATED
2	05/04/2024	CM-TS	MR	DC	REVISED WHERE INDICATED
1	22/01/2024	CM-TS	MR	DC	REVISED WHERE INDICATED
0	15/12/2023	CM-TS	MR	DC	ISSUED FOR CONSTRUCTION

CROSSWIND

ROSETTI MARINO

TITLE :
BASE LOAD POWER HUB (BLPH)
TOP SIDES – TERTIARY PLAN AT EL. +30310 TOS
MARK CWUTB036 - CWUTB039 - CWUTB040 - CWUTB043 - CWUTB044 - CWUTB047 TO CWUTB050

CONTRACT NO./TITLE CW-I-WP4-2023-05/HOLLANDSE KUST NOORD WIND PARK | SCALE 1:15

DRAWN CM-TS | CHECKED M.ROSSI | APPROVED D.CASADIO | DATE 26/07/2024

A1 | DRAWING NO. 123A90-FDL-ST-DD-90176 | SHEET 001 | REV. 3