
MARK	POS.	Q.TY	DENOMINATION	LENGTH (mm)	MATERIAL GRADE	STR. CAT.	WEIGHT (Kg)	P. SURF. (m^2)	NOTES
CWUTB054	430	1	IPE240	3985	S355J2	4	116.7	3.67	
CWUTB055	430	1	IPE240	3985	S355J2	4	116.7	3.67	
CWUTB056	430	1	IPE240	3985	S355J2	4	116.7	3.67	
CWUTB057	430	1	IPE240	3985	S355J2	4	116.7	3.67	
CWUTB058	430	1	IPE240	3985	S355J2	4	116.7	3.67	
CWUTB059	430	1	IPE240	3985	S355J2	4	116.7	3.67	
CWUTB060	430	1	IPE240	3985	S355J2	4	116.7	3.67	
CWUTB061	430	1	IPE240	3985	S355J2	4	116.7	3.67	
CWUTB062	430	1	IPE240	3985	S355J2	4	116.7	3.67	
CWUTB063	430	1	IPE240	3985	S355J2	4	116.7	3.67	
CWUTB064	430	1	IPE240	3985	S355J2	4	116.7	3.67	
CWUTB065	430	1	IPE240	3985	S355J2	4	116.7	3.67	
CWUTB068	430	1	IPE240	3985	S355J2	4	116.7	3.67	
CWUTB069	430	1	IPE240	3985	S355J2	4	116.7	3.67	
CWUTB070	430	1	IPE240	3985	S355J2	4	116.7	3.67	
CWUTB071	430	1	IPE240	3985	S355J2	4	116.7	3.67	
CWUTB072	430	1	IPE240	3985	S355J2	4	116.7	3.67	
CWUTB073	430	1	IPE240	3985	S355J2	4	116.7	3.67	
CWUTB074	430	1	IPE240	3985	S355J2	4	116.7	3.67	
CWUTB075	430	1	IPE240	3985	S355J2	4	116.7	3.67	
CWUTB076	430	1	IPE240	3985	S355J2	4	116.7	3.67	
CWUTB077	430	1	IPE240	3985	S355J2	4	116.7	3.67	
CWUTB078	430	1	IPE240	3985	S355J2	4	116.7	3.67	
CWUTB079	430	1	IPE240	3985	S355J2	4	116.7	3.67	
						TOTALE	2800.3	88.18	

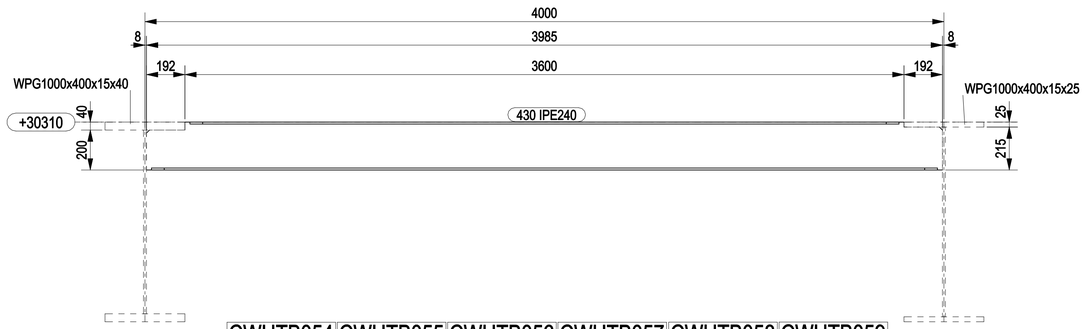


CWUTB054	CWUTB055	CWUTB056	CWUTB057	CWUTB058	CWUTB059
CWUTB060	CWUTB061	CWUTB062	CWUTB063	CWUTB064	CWUTB065
CWUTB068	CWUTB069	CWUTB070	CWUTB071	CWUTB072	CWUTB073
CWUTB074	CWUTB075	CWUTB076	CWUTB077	CWUTB078	CWUTB079

NOTES

1 – ALL DIMENSIONS AND ELEVATIONS ARE IN MILLIMETERS U.N.O.
2 – ALL ELEVATIONS ARE REFERED TO C.D.

KEY PLAN

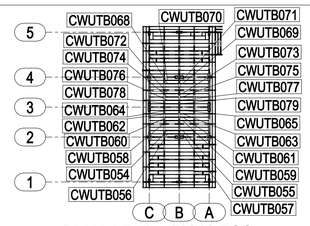

PLAN AT EL.+30310 TOS

HOLDS

REFERENCE DRAWINGS

DWG No.	DESCRIPTION
123A90-DDL-ST-DD-90105	TOPSIDE-SECONDARY STEEL PLAN AT EL.+30310 TOS

REV.	DATE	DRN	CHKD	APPD	DESCRIPTION
0	15/12/2023	CM–TS	MR	DC	ISSUED FOR CONSTRUCTION

CROSSWIND

ROSETTI MARINO

TITLE :
BASE LOAD POWER HUB (BLPH)
TOP SIDES – TERTIARY PLAN AT EL. +30310 TOS
MARK CWUTB054 TO CWUTB065 – CWUTB068 TO CWUTB079

CONTRACT NO./TITLE CW-I-WP4-2023-05/HOLLANDSE KUST NOORD WIND PARK			SCALE 1:15
DRAWN CM–TS	CHECKED M.ROSSI	APPROVED D.CASADIO	DATE 15/12/2023
A1	DRAWING NO. 123A90–FDL–ST–DD–90177	SHEET 001	REV. 0