

MARK	POS.	Q.TY	DENOMINATION	LENGTH (mm)	MATERIAL GRADE	STR. CAT.	WEIGHT (Kg)	P. SURF. (m^2)	NOTES
CWUTB081	431	1	IPE240	3982	S355J2	4	115.9	3.67	
CWUTB083	431	1	IPE240	3982	S355J2	4	115.9	3.67	
CWUTB084	431	1	IPE240	3982	S355J2	4	115.9	3.67	
CWUTB085	431	1	IPE240	3982	S355J2	4	115.9	3.67	
CWUTB086	431	1	IPE240	3982	S355J2	4	115.9	3.67	
CWUTB087	431	1	IPE240	3982	S355J2	4	115.9	3.67	
CWUTB089	431	1	IPE240	3982	S355J2	4	115.9	3.67	
CWUTB091	431	1	IPE240	3982	S355J2	4	115.9	3.67	
CWUTB093	431	1	IPE240	3982	S355J2	4	115.9	3.67	
CWUTB095	431	1	IPE240	3982	S355J2	4	115.9	3.67	
CWUTB096	432	1	IPE240	3982	S355J2	4	116.3	3.67	
CWUTB097	432	1	IPE240	3982	S355J2	4	116.3	3.67	
CWUTB098	432	1	IPE240	3982	S355J2	4	116.3	3.67	
CWUTB099	432	1	IPE240	3982	S355J2	4	116.3	3.67	
						TOTALE	1624.2	51.41	

1

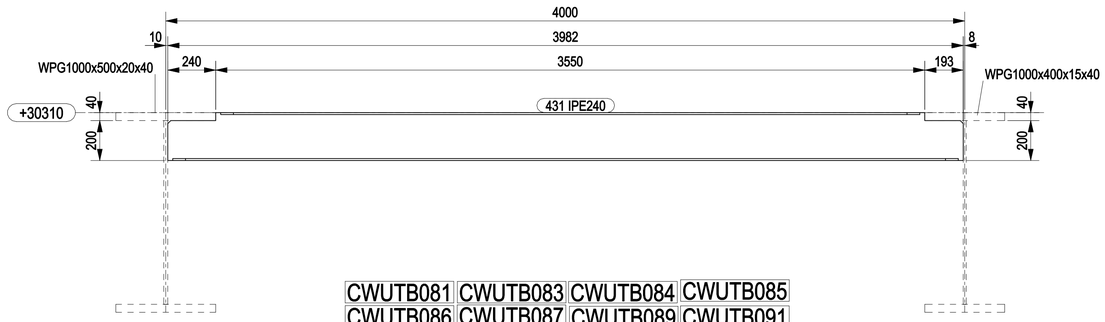

CWUTB081 CWUTB083 CWUTB084 CWUTB085
CWUTB086 CWUTB087 CWUTB089 CWUTB091
CWUTB093 CWUTB095


1

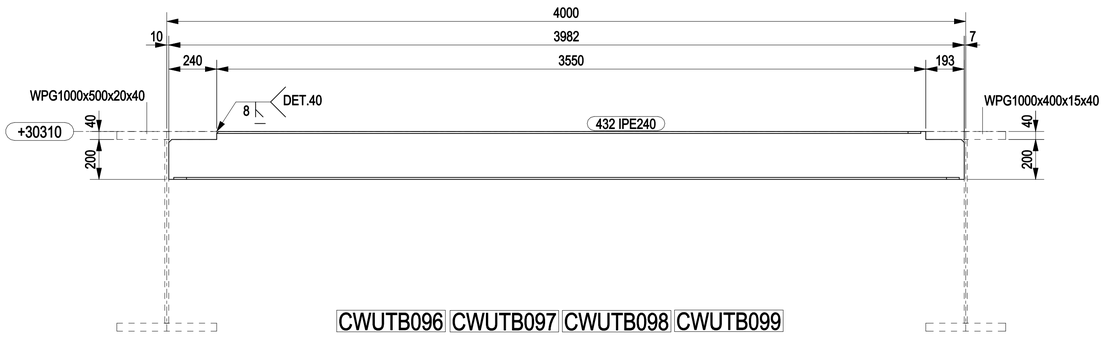

CWUTB096 CWUTB097 CWUTB098 CWUTB099

MARKS DELETED: CWUTB092 - CWUTB094

1

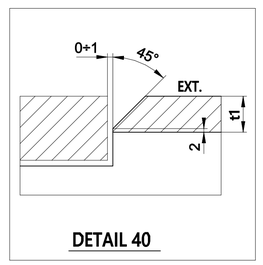


DETAIL 40

NOTES

1 – ALL DIMENSIONS AND ELEVATIONS ARE IN MILLIMETERS U.N.O.
2 – ALL ELEVATIONS ARE REFERED TO C.D.

KEY PLAN

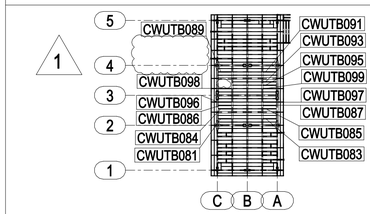

PLAN AT EL.+30310 TOS

HOLDS

REFERENCE DRAWINGS

DWG No.	DESCRIPTION
123A90-DDL-ST-DD-90105	TOPSIDE-SECONDARY STEEL PLAN AT EL.+30310 TOS

REV.	DATE	DRN	CHKD	APPD	DESCRIPTION
1	12/07/2024	CM–TS	MR	DC	REVISED WHERE INDICATED
0	15/12/2023	CM–TS	MR	DC	ISSUED FOR CONSTRUCTION

CROSSWIND

ROSETTI MARINO

TITLE :

BASE LOAD POWER HUB (BLPH)
TOP SIDES – TERTIARY PLAN AT EL. +30310 TOS
MARK CWUTB081 - CWUTB083 TO CWUTB087 - CWUTB089 - CWUTB091 - CWUTB093 - CWUTB095 TO CWUTB099

1

CONTRACT NO./TITLE CW-I-WP4-2023-05/HOLLANDSE KUST NOORD WIND PARK			SCALE 1:15
DRAWN CM–TS	CHECKED M.ROSSI	APPROVED D.CASADIO	DATE 12/07/2024
A1	DRAWING NO. 123A90–FDL–ST–DD–90178	SHEET 001	REV. 1