
MARKS	DRAWING NUMBER	NOTES
CWLNO001	123A90-FDL-ST-DD-90049	
CWLNO002	123A90-FDL-ST-DD-90050	
CWLNO003	123A90-FDL-ST-DD-90051	
CWLNO004	123A90-FDL-ST-DD-90052	
CWLNO005	123A90-FDL-ST-DD-90053	
CWLNO006	123A90-FDL-ST-DD-90054	
CWLNO007	123A90-FDL-ST-DD-90055	
CWLNO008	123A90-FDL-ST-DD-90056	
CWLNO009	123A90-FDL-ST-DD-90057	
CWLNO010	123A90-FDL-ST-DD-90058	
CWLNO011	123A90-FDL-ST-DD-90059	
CWLNO012	123A90-FDL-ST-DD-90060	
CWLNO013	123A90-FDL-ST-DD-90061	
CWLNO014	123A90-FDL-ST-DD-90062	
CWLNO015	123A90-FDL-ST-DD-90063	
CWLNO016	123A90-FDL-ST-DD-90064	
CWLNO017	123A90-FDL-ST-DD-90065	
CWLNO018	123A90-FDL-ST-DD-90066	
CWLPG001	123A90-FDL-ST-DD-90000	
CWLPG002	123A90-FDL-ST-DD-90001	
CWLPG003	123A90-FDL-ST-DD-90002	
CWLPG004	123A90-FDL-ST-DD-90003	
CWLPG005	123A90-FDL-ST-DD-90004	
CWLPG006	123A90-FDL-ST-DD-90005	
CWLPG007	123A90-FDL-ST-DD-90006	
CWLPG008	123A90-FDL-ST-DD-90007	
CWLPG009	123A90-FDL-ST-DD-90008	
CWLPG010	123A90-FDL-ST-DD-90009	
CWLPG011	123A90-FDL-ST-DD-90010	
CWLPG012	123A90-FDL-ST-DD-90011	
CWLPG013	123A90-FDL-ST-DD-90012	
CWLPG014	123A90-FDL-ST-DD-90013	
CWLPG015	123A90-FDL-ST-DD-90014	
CWLPG016	123A90-FDL-ST-DD-90015	
CWLPG017	123A90-FDL-ST-DD-90016	
CWLPG018	123A90-FDL-ST-DD-90017	
CWLPG019	123A90-FDL-ST-DD-90018	
CWLPG020	123A90-FDL-ST-DD-90019	
CWLPG021	123A90-FDL-ST-DD-90020	
CWLPG022	123A90-FDL-ST-DD-90021	
CWLPG023	123A90-FDL-ST-DD-90022	
CWLPG024	123A90-FDL-ST-DD-90023	
CWLPG025	123A90-FDL-ST-DD-90024	
CWLPG026	123A90-FDL-ST-DD-90025	
CWLPG027	123A90-FDL-ST-DD-90026	
CWLPG028	123A90-FDL-ST-DD-90027	
CWLPG029	123A90-FDL-ST-DD-90028	
CWLPG030	123A90-FDL-ST-DD-90029	
CWLPG031	123A90-FDL-ST-DD-90030	
CWLPG032	123A90-FDL-ST-DD-90031	
CWLPG033	123A90-FDL-ST-DD-90032	
CWLPG035	123A90-FDL-ST-DD-90034	
CWLPG036	123A90-FDL-ST-DD-90035	
CWLPG037	123A90-FDL-ST-DD-90036	
CWLPG038	123A90-FDL-ST-DD-90037	
CWLPG039	123A90-FDL-ST-DD-90038	
CWLPG040	123A90-FDL-ST-DD-90039	
CWLPG041	123A90-FDL-ST-DD-90040	
CWLPG042	123A90-FDL-ST-DD-90041	
CWLPG043	123A90-FDL-ST-DD-90042	
CWLPG044	123A90-FDL-ST-DD-90043	
CWLPG045	123A90-FDL-ST-DD-90044	
CWLPG046	123A90-FDL-ST-DD-90045	
CWLPG047	123A90-FDL-ST-DD-90046	
CWLPG048	123A90-FDL-ST-DD-90047	
CWLPG049	123A90-FDL-ST-DD-90048	

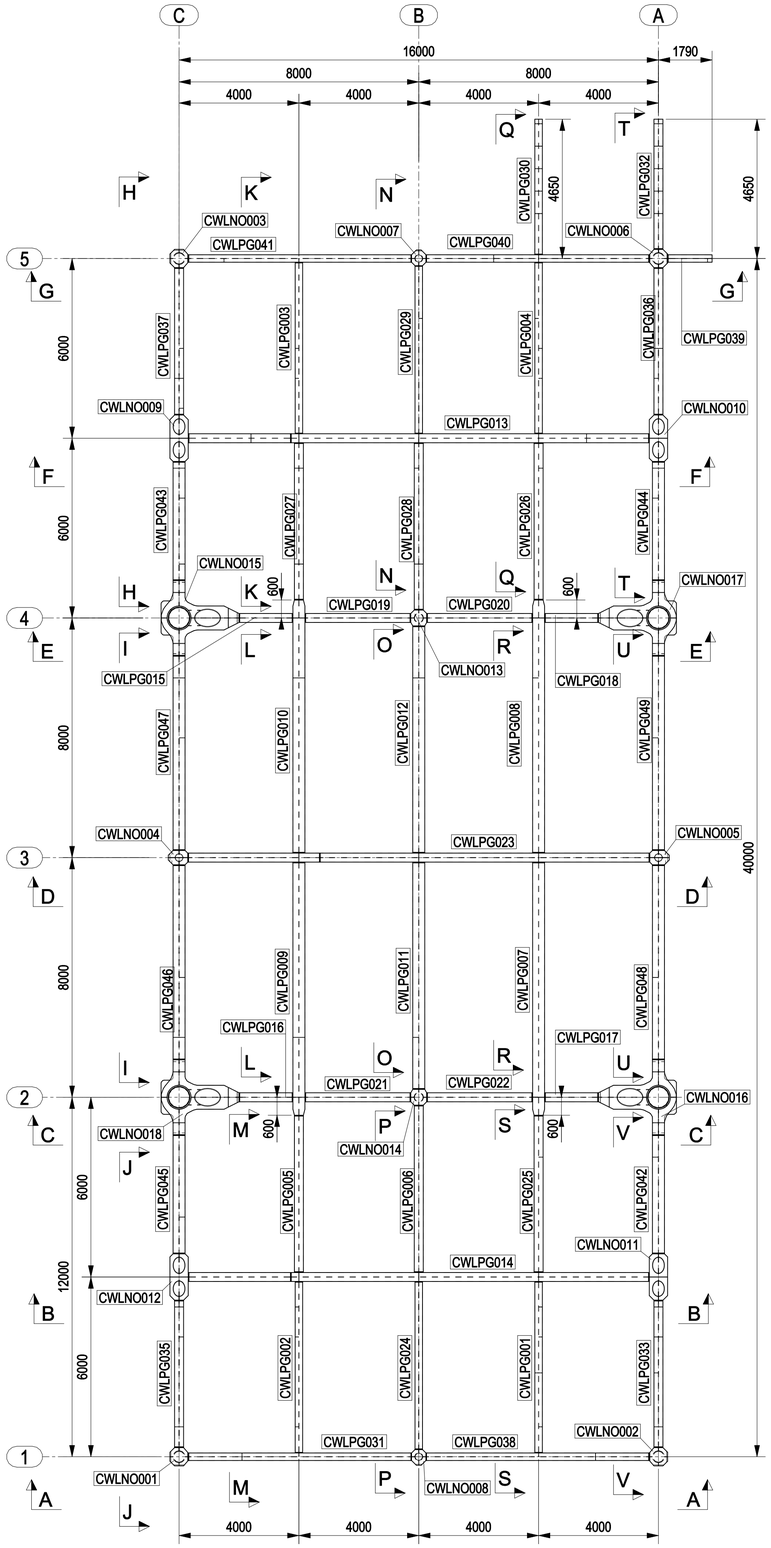


PLAN AT EL.+23310 TOS

NOTES

1 – ALL DIMENSIONS AND ELEVATIONS ARE IN MILLIMETERS U.N.O.
2 – ALL ELEVATIONS ARE REFERED TO C.D.
3 – FOR SECTIONS SEE DWG 90180 TO 90184

KEY PLAN

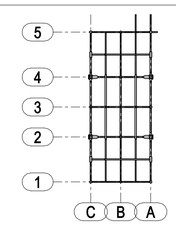

PLAN AT EL.+23310 TOS

HOLDS

REFERENCE DRAWINGS

DWG No.	DESCRIPTION
123A90-DDL-ST-DD-90049	TOPSIDE-PRIMARY STEEL PLAN AT EL.+23310 TOS

REV.	DATE	DRN	CHKD	APPD	DESCRIPTION
0	19/12/2023	CM-TS	MR	DC	ISSUED FOR CONSTRUCTION

CROSSWIND

ROSETTI MARINO

TITLE :
BASE LOAD POWER HUB (BLPH)
TOP SIDES – PRIMARY PLAN AT EL. +23310 TOS
ASSEMBLY PRIMARY

CONTRACT NO./TITLE CW-I-WP4-2023-05/HOLLANDSE KUST NOORD WIND PARK			SCALE 1:100
DRAWN CM-TS	CHECKED M.ROSSI	APPROVED D.CASADIO	DATE 19/12/2023
A1	DRAWING NO. 123A90-FDL-ST-DD-90179	SHEET 001	REV. 0