

MARK	POS.	Q.TY	DENOMINATION	LENGTH (mm)	MATERIAL GRADE	STR. CAT.	WEIGHT (Kg)	P. SURF. (m^2)	NOTES
CWUTB102	435	1	IPE240	3742	S355J2	4	112.3	3.45	
CWUTB103	508	1	IPE240	1245	S355J2	4	33.7	1.15	
CWUTB104	436	1	IPE240	3743	S355J2	4	112.3	3.45	
CWUTB105	503	1	IPE240	1245	S355J2	4	33.7	1.15	
CWUTB106	437	1	IPE240	3743	S355J2	4	106.0	3.45	
CWUTB107	437	1	IPE240	3743	S355J2	4	106.0	3.45	
						TOTALE	504.0	16.10	


1

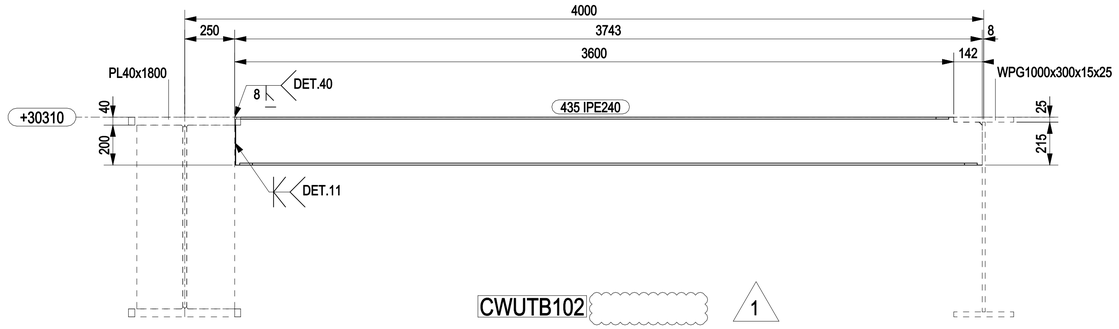


CWUTB102 1

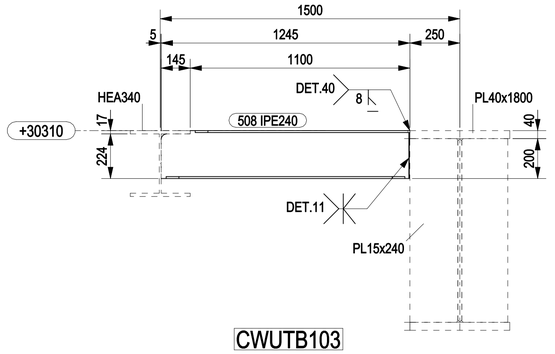


CWUTB103 1

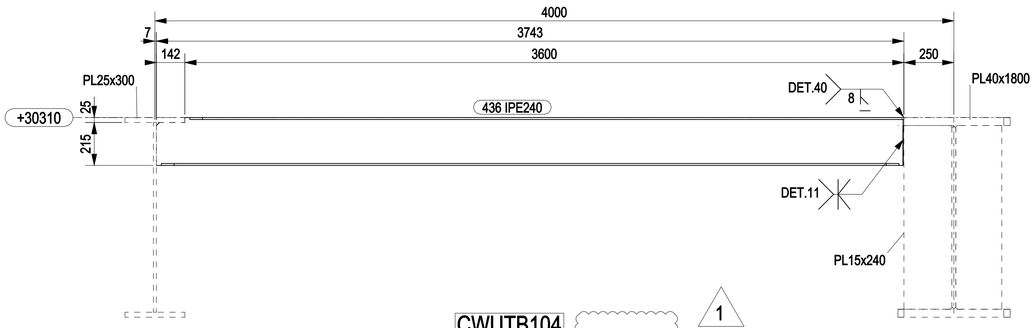


CWUTB104 1

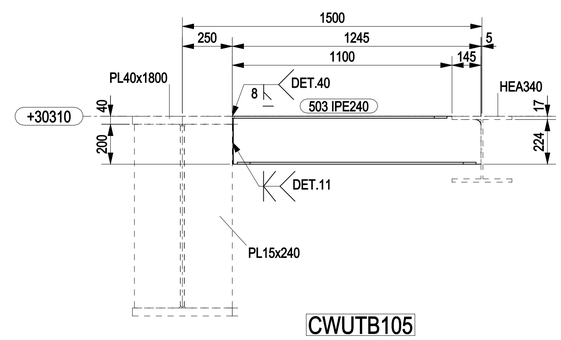


CWUTB105 1

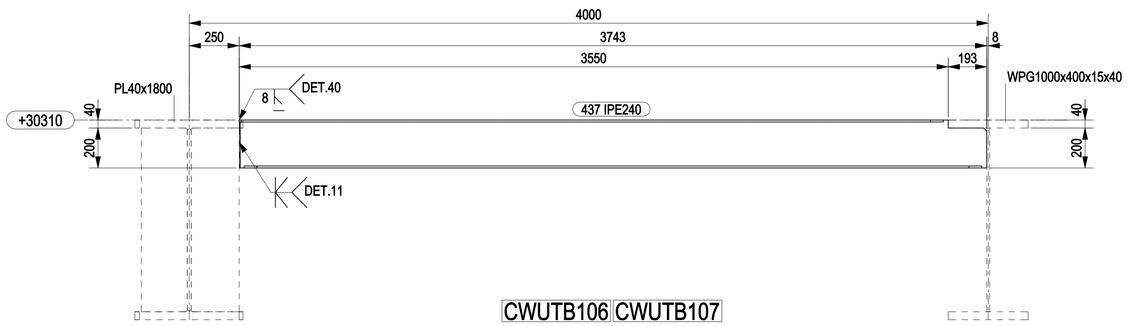

CWUTB106 CWUTB107

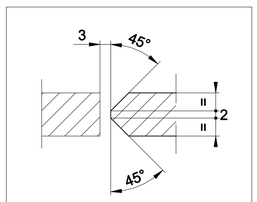

DETAIL 11

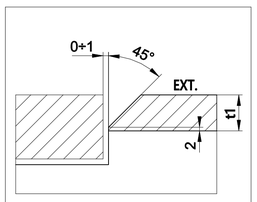


DETAIL 40

NOTES

1 – ALL DIMENSIONS AND ELEVATIONS ARE IN MILLIMETERS U.N.O.
2 – ALL ELEVATIONS ARE REFERED TO C.D.

KEY PLAN

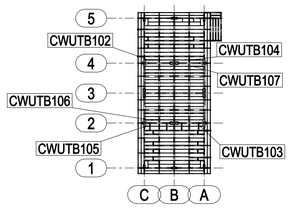

PLAN AT EL.+30310 TOS

HOLDS

REFERENCE DRAWINGS

DWG No.	DESCRIPTION
123A90-DDL-ST-DD-90105	TOPSIDE-SECONDARY STEEL PLAN AT EL.+30310 TOS

REV.	DATE	DRN	CHKD	APPD	DESCRIPTION
1	22/01/2024	CM-TS	MR	DC	REVISED WHERE INDICATED
0	19/12/2023	CM-TS	MR	DC	ISSUED FOR CONSTRUCTION

CROSSWIND

ROSETTI MARINO

TITLE :
BASE LOAD POWER HUB (BLPH)
TOP SIDES – TERTIARY PLAN AT EL. +30310 TOS
MARK CWUTB0102 TO CWUTB0107

CONTRACT NO./TITLE CW-I-WP4-2023-05/HOLLANDSE KUST NOORD WIND PARK			SCALE 1:15
DRAWN CM-TS	CHECKED M.ROSSI	APPROVED D.CASADIO	DATE 19/12/2023
A1	DRAWING NO. 123A90-FDL-ST-DD-90185	SHEET 001	REV. 1