


MARK	POS.	Q.TY	DENOMINATION	LENGTH (mm)	MATERIAL GRADE	STR. CAT.	WEIGHT (Kg)	P. SURF. (m^2)	NOTES
CWUTB108	438	1	IPE240	3743	S355J2	4	111.6	3.45	
CWUTB109	438	1	IPE240	3743	S355J2	4	111.6	3.45	
CWUTB110	439	1	IPE240	3754	S355J2	4	110.1	3.46	
CWUTB111	439	1	IPE240	3754	S355J2	4	110.1	3.46	
CWUTB112	440	1	IPE240	3754	S355J2	4	110.1	3.46	
CWUTB113	440	1	IPE240	3754	S355J2	4	110.1	3.46	
						TOTALE	663.5	20.74	

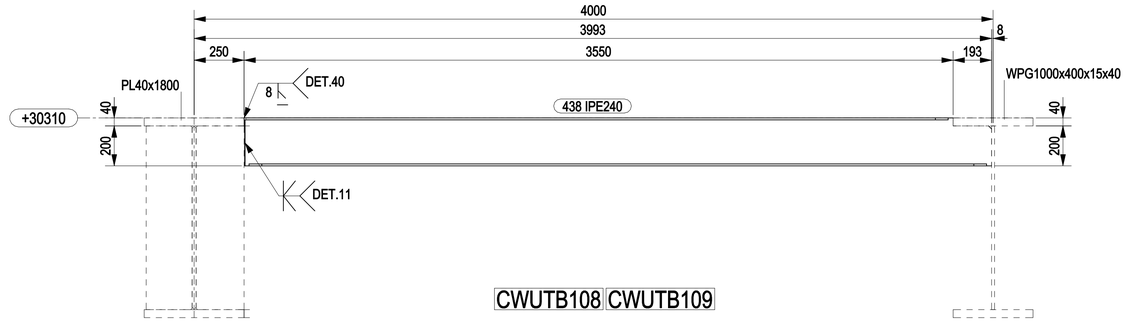

CWUTB108 CWUTB109

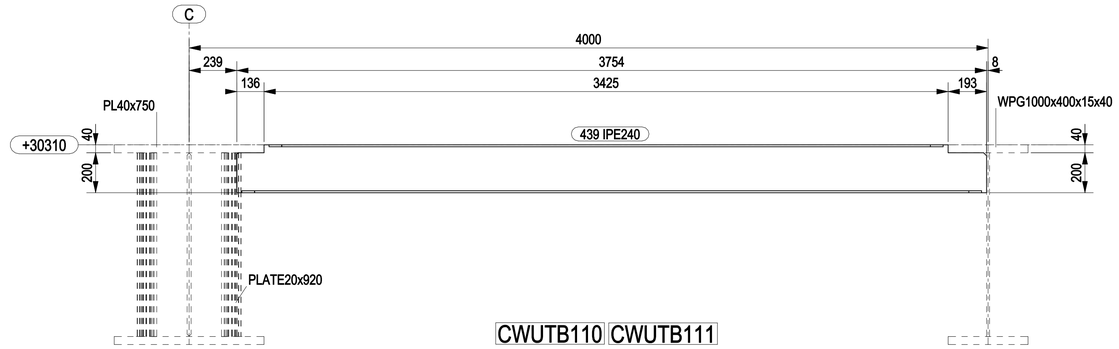

CWUTB110 CWUTB111

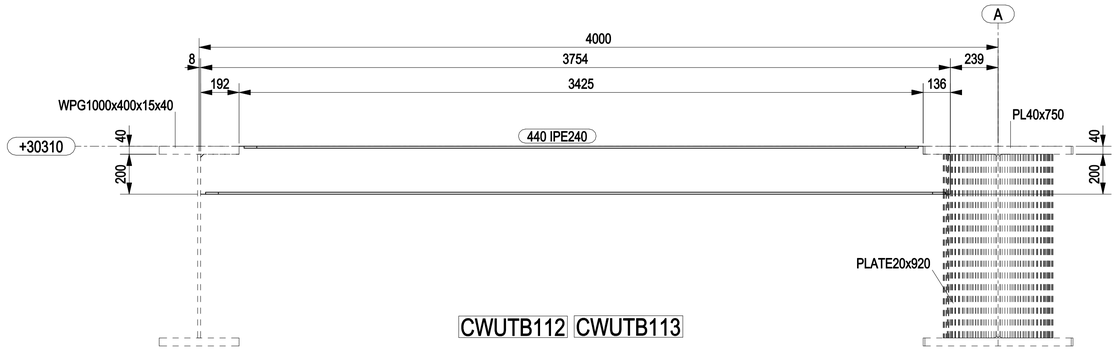


CWUTB112 CWUTB113

NOTES

1 – ALL DIMENSIONS AND ELEVATIONS ARE IN MILLIMETERS U.N.O.
2 – ALL ELEVATIONS ARE REFERED TO C.D.

KEY PLAN

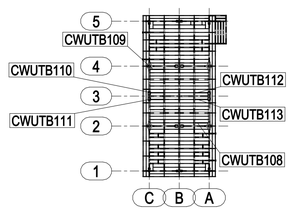


PLAN AT EL.+30310 TOS


HOLDS

REFERENCE DRAWINGS

DWG No.	DESCRIPTION
123A90-DDL-ST-DD-90105	TOPSIDE-SECONDARY STEEL PLAN AT EL.+30310 TOS

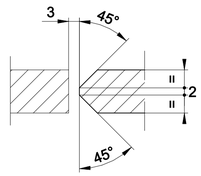

DETAIL 11

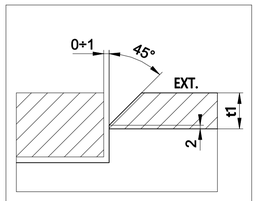

DETAIL 40

REV.	DATE	DRN	CHKD	APPD	DESCRIPTION
0	19/12/2023	CM-TS	MR	DC	ISSUED FOR CONSTRUCTION

CROSSWIND

ROSETTI MARINO

TITLE :
BASE LOAD POWER HUB (BLPH)
TOP SIDES – TERTIARY PLAN AT EL. +30310 TOS
MARK CWUTB0108 TO CWUTB0113

CONTRACT NO./TITLE CW-I-WP4-2023-05/HOLLANDSE KUST NOORD WIND PARK			SCALE 1:15
DRAWN CM-TS	CHECKED M.ROSSI	APPROVED D.CASADIO	DATE 19/12/2023
A1	DRAWING NO. 123A90-FDL-ST-DD-90186	SHEET 001	REV. 0