


MARK	POS.	Q.TY	DENOMINATION	LENGTH (mm)	MATERIAL GRADE	STR. CAT.	WEIGHT (Kg)	P. SURF. (m^2)	NOTES
CWBR015	448	1	SPD600x20	9371	S420MLO	2	2493.4	16.69	
CWBR025	452	1	SPD600x20	9371	S420MLO	2	2493.4	16.69	
CWLG011	449	1	SPD800x20	3740	S420MLO	2	1436.3	9.52	
CWLG013	449	1	SPD800x20	3740	S420MLO	2	1436.3	9.52	
						TOTALE	7859.3	52.42	

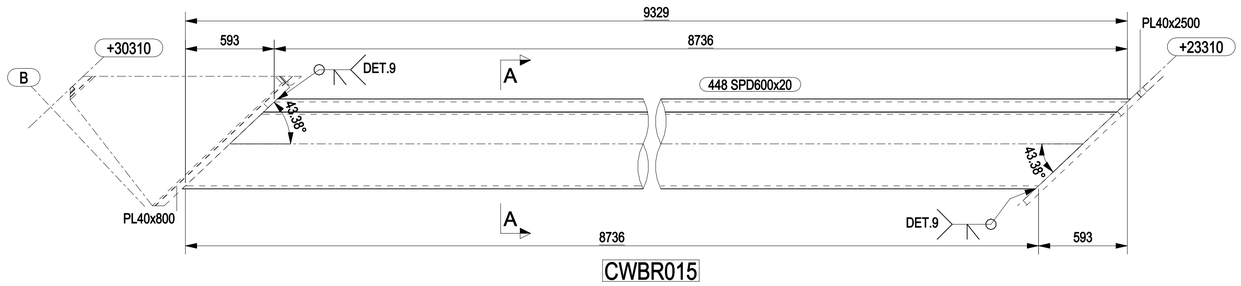


CWBR015

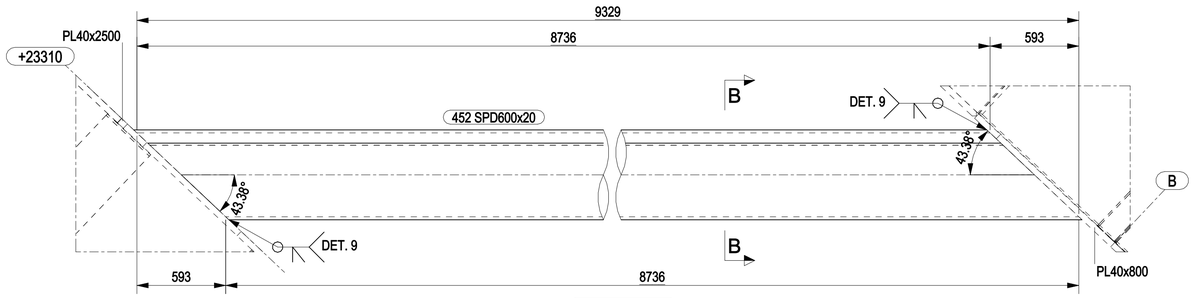


CWBR025

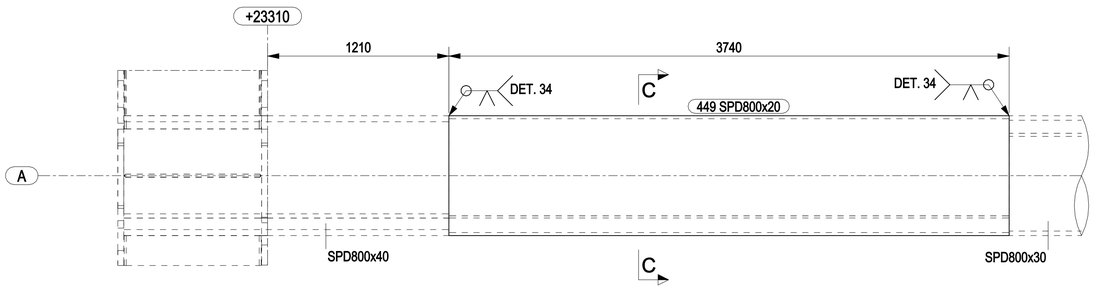


CWLG011

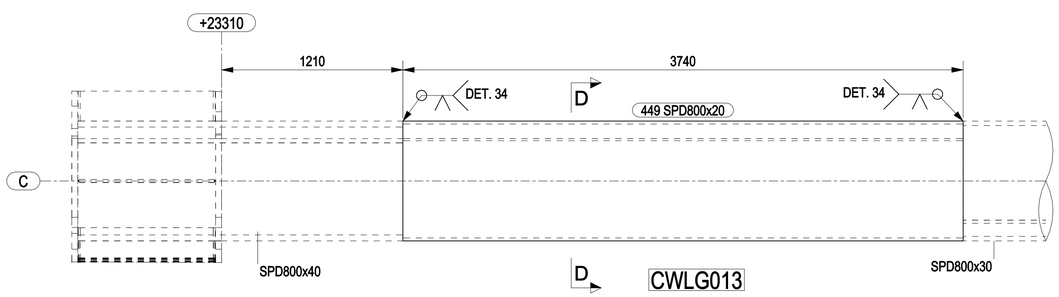


CWLG013

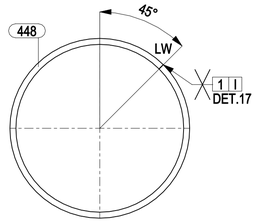


A - A
1:10

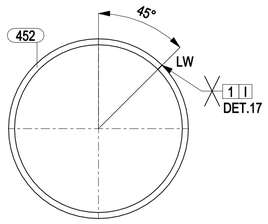


B - B
1:10

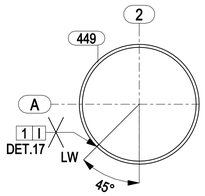


C - C
1:20

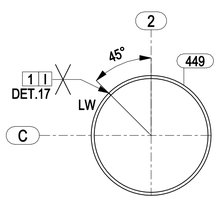


D - D
1:20

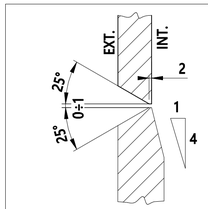

DETAIL 34

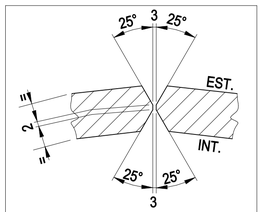

DETAIL 17

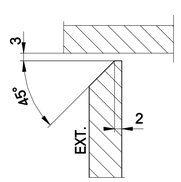


DETAIL 9

NOTES

1 – ALL DIMENSIONS AND ELEVATIONS ARE IN MILLIMETERS U.N.O.
2 – ALL ELEVATIONS ARE REFERED TO C.D.

KEY PLAN

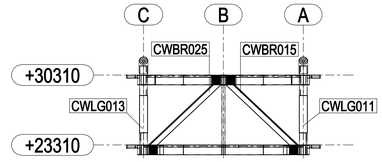

PLAN AT ROW 2

HOLDS

REFERENCE DRAWINGS

DWG No.	DESCRIPTION
123A90-DDL-ST-DD-90048	TOPSIDE-PRIMARY STEEL ELEVATION AT ROW - 2 & 4

REV.	DATE	DRN	CHKD	APPD	DESCRIPTION
0	05/01/2024	CM-TS	MR	DC	ISSUED FOR CONSTRUCTION

CROSSWIND

ROSETTI MARINO

TITLE :
BASE LOAD POWER HUB (BLPH)
TOP SIDES – ELEVATION AT ROW – 2
MARK CWBR015 – CWBR025 – CWLG011 – CWLG013

CONTRACT NO./TITLE CW-I-WP4-2023-05/HOLLANDSE KUST NOORD WIND PARK			SCALE 1:20
DRAWN CM-TS	CHECKED M.ROSSI	APPROVED D.CASADIO	DATE 03/01/2024

	DRAWING NO.	SHEET	REV.
A1	123A90-FDL-ST-DD-90188	001	0