




MARK	POS.	Q.TY	DENOMINATION	LENGTH (mm)	MATERIAL GRADE	STR. CAT.	WEIGHT (Kg)	P. SURF. (m^2)	NOTES
CWBR001	518	1	SPD550x20	1060	S420MLO	2	234.7	1.62	
CWBR001	1901	1	SPD550x20	2662	S420MLO	2	604.6	4.10	
CWBR001	1902	1	SPD550x20	5708	S420MLO	2	1488.6	10.01	
CWBR003	444	1	Ø323.9x12.7	2836	API5LX52	3	265.8	2.80	
CWBR004	444	1	Ø323.9x12.7	2836	API5LX52	3	265.8	2.80	
CWBR007	445	1	Ø323.9x12.7	4013	API5LX52	3	373.7	3.93	
CWBR008	445	1	Ø323.9x12.7	4013	API5LX52	3	373.7	3.93	
						TOTALE	3606.9	29.18	

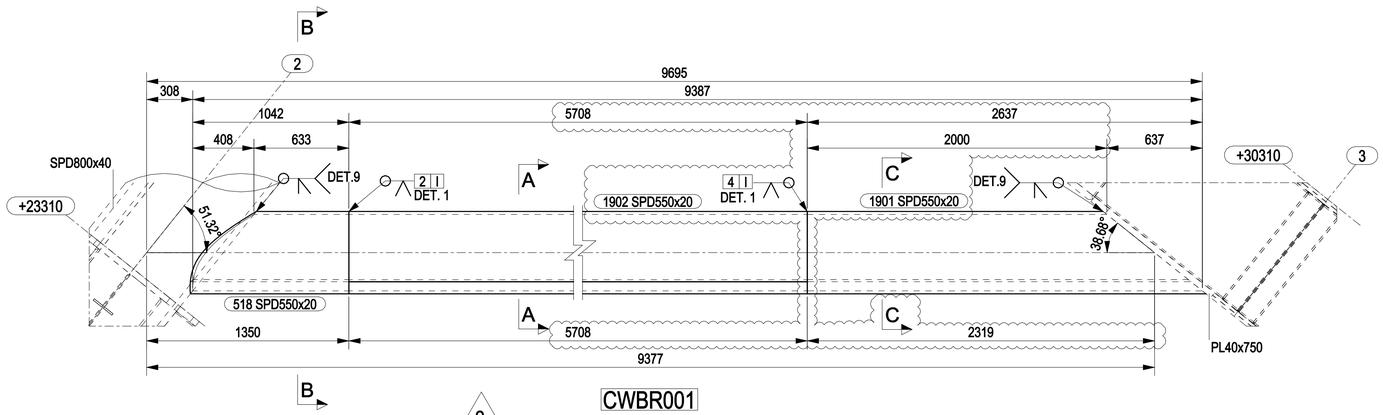


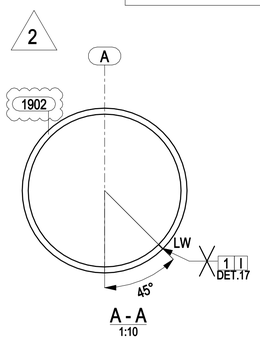


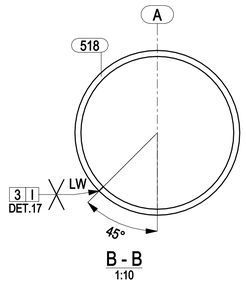

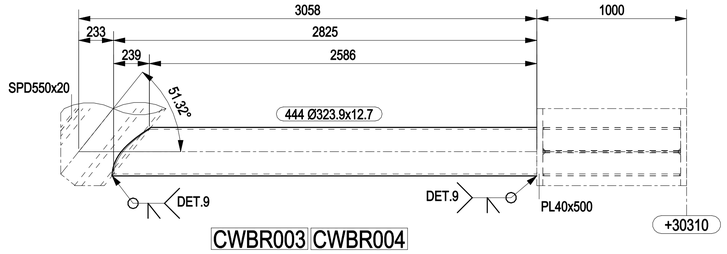

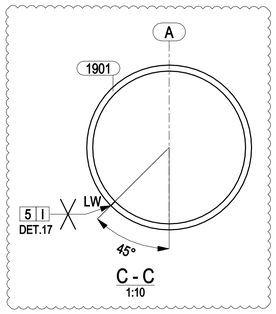

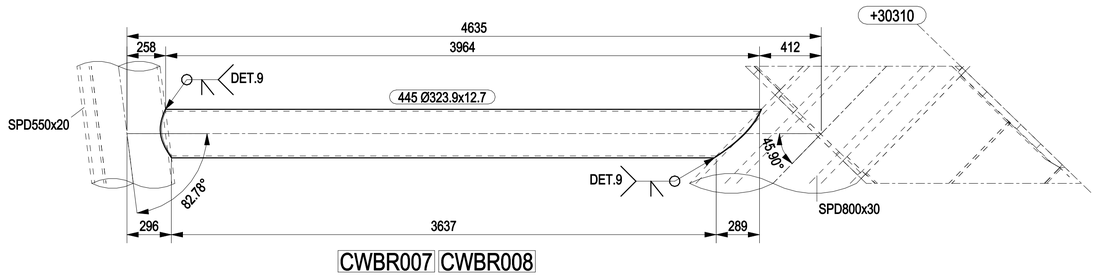

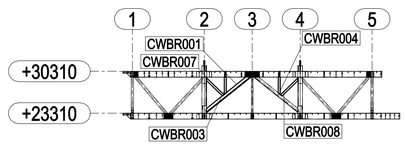

PLAN AT ROW A

NOTES

1 – ALL DIMENSIONS AND ELEVATIONS ARE IN MILLIMETERS U.N.O.
2 – ALL ELEVATIONS ARE REFERED TO C.D.


KEY PLAN

HOLDS


REFERENCE DRAWINGS

DWG No.	DESCRIPTION
123A90-DDL-ST-DD-90042	TOPSIDE-PRIMARY STEEL ELEVATION AT ROW - A


REV.	DATE	DRN	CHKD	APPD	DESCRIPTION
2	10/09/2023	CM-TS	MR	DC	REVISED WHERE INDICATED
1	19/01/2023	CM-TS	MR	DC	REVISED WHERE INDICATED
0	05/01/2024	CM-TS	MR	DC	ISSUED FOR CONSTRUCTION

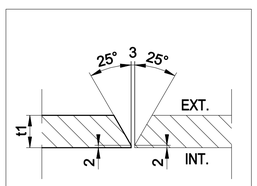

DETAIL 1

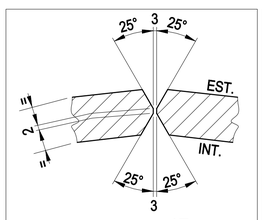

DETAIL 17

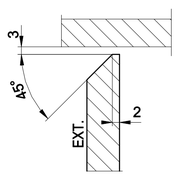

DETAIL 9

CROSSWIND

ROSETTI MARINO

TITLE :
BASE LOAD POWER HUB (BLPH)
TOP SIDES – ELEVATION AT ROW – A
MARK CWBR001 – CWBR003 – CWBR004 – CWBR007 – CWBR008

CONTRACT NO./TITLE CW-I-WP4-2023-05/HOLLANDSE KUST NOORD WIND PARK			SCALE 1:20
DRAWN CM-TS	CHECKED M.ROSSI	APPROVED D.CASADIO	DATE 10/09/2024
A1	DRAWING NO. 123A90-FDL-ST-DD-90192	SHEET 001	REV. 2