

MARK	POS.	Q.TY	DENOMINATION	LENGTH (mm)	MATERIAL GRADE	STR. CAT.	WEIGHT (Kg)	P. SURF. (m^2)	NOTES
CWBR017	455	1	Ø406.4x12.7	8174	API5LX52	3	963.1	10.01	
CWBR018	450	1	Ø406.4x20.62	8174	API5LX52	3	1482.5	9.71	
CWBR021	451	1	Ø406.4x12.7	8056	API5LX52	3	945.1	9.83	
CWBR027	454	1	SPD550x20	8370	S420MLO	2	2093.3	14.07	
CWBR027	519	1	SPD550x20	1060	S420MLO	2	234.7	1.62	
						TOTALE	5718.6	45.25	


2

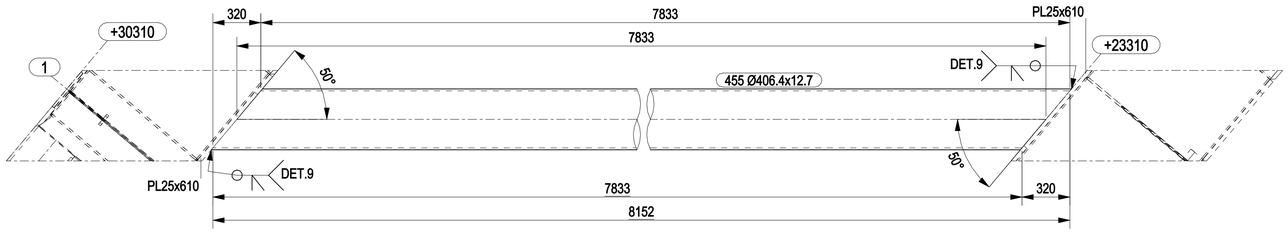


CWBR017

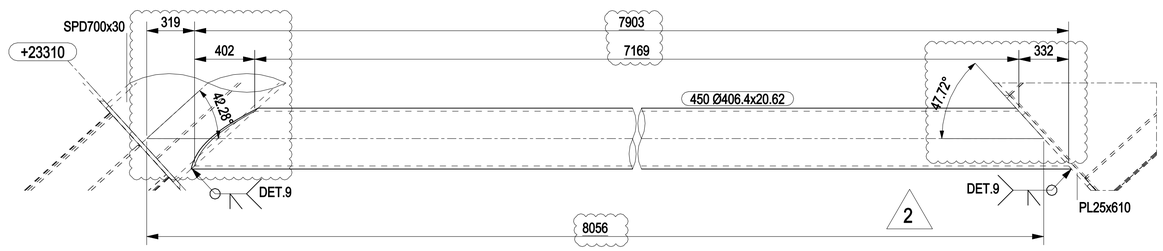


CWBR018

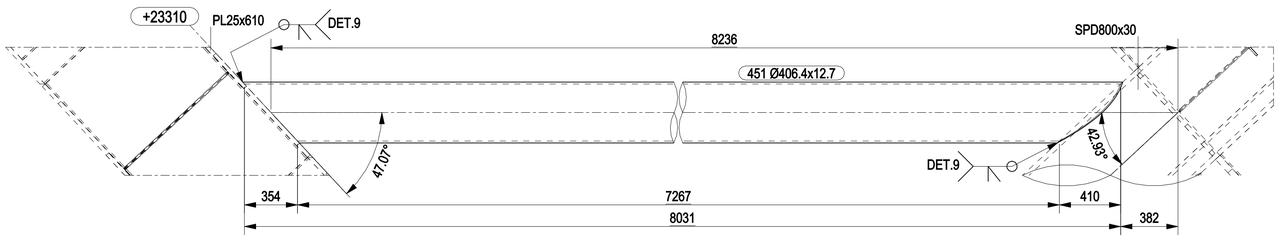


CWBR021 2

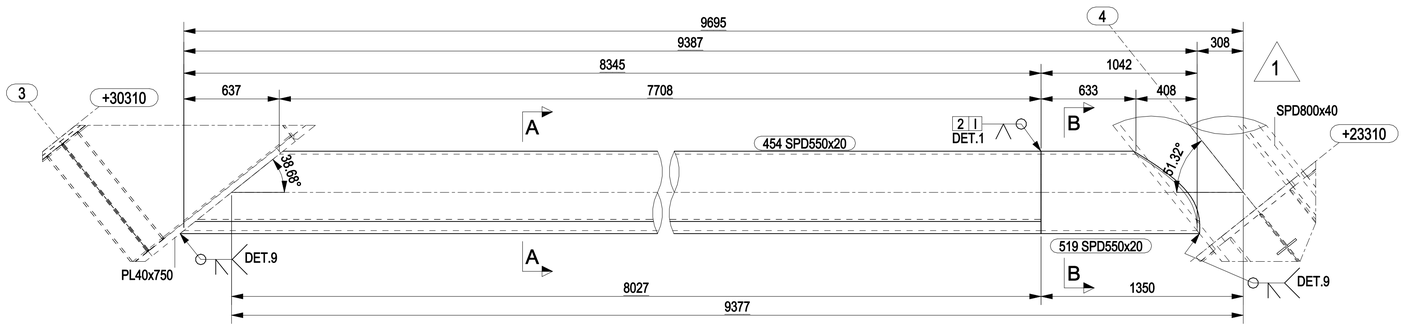


CWBR027

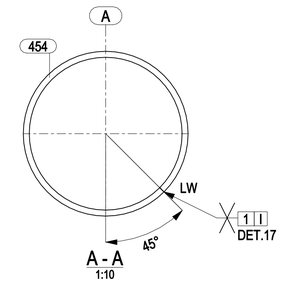


A - A
1:10

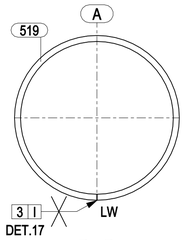


B - B
1:10

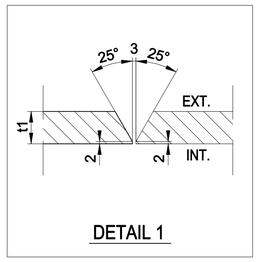

DETAIL 1

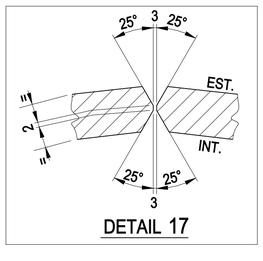

DETAIL 17

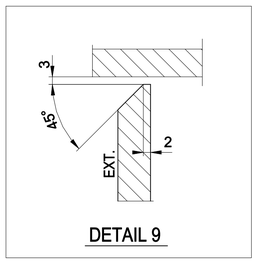


DETAIL 9

MARKS DELETED: CWBR022

NOTES

1 – ALL DIMENSIONS AND ELEVATIONS ARE IN MILLIMETERS U.N.O.
2 – ALL ELEVATIONS ARE REFERED TO C.D.

KEY PLAN

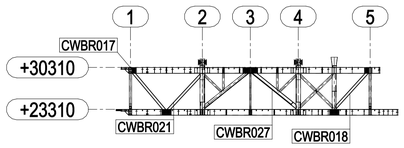

PLAN AT ROW A

HOLDS

REFERENCE DRAWINGS

DWG No.	DESCRIPTION
123A90-DDL-ST-DD-90042	TOPSIDE-PRIMARY STEEL ELEVATION AT ROW - A

REV.	DATE	DRN	CHKD	APPD	DESCRIPTION
2	05/04/2024	CM-TS	MR	DC	REVISED WHERE INDICATED
1	19/01/2024	CM-TS	MR	DC	REVISED WHERE INDICATED
0	05/01/2024	CM-TS	MR	DC	ISSUED FOR CONSTRUCTION

CROSSWIND

ROSETTI MARINO

TITLE :
BASE LOAD POWER HUB (BLPH)
TOP SIDES – ELEVATION AT ROW – A
MARKS CWBR017 – CWBR018 – CWBR021 – [redacted] – CWBR027

CONTRACT NO./TITLE CW-I-WP4-2023-05/HOLLANDSE KUST NOORD WIND PARK				SCALE 1:20
DRAWN CM-TS	CHECKED M.ROSSI	APPROVED D.CASADIO		DATE 05/04/2024
A1	DRAWING NO. 123A90-FDL-ST-DD-90193		SHEET 001	REV. 2